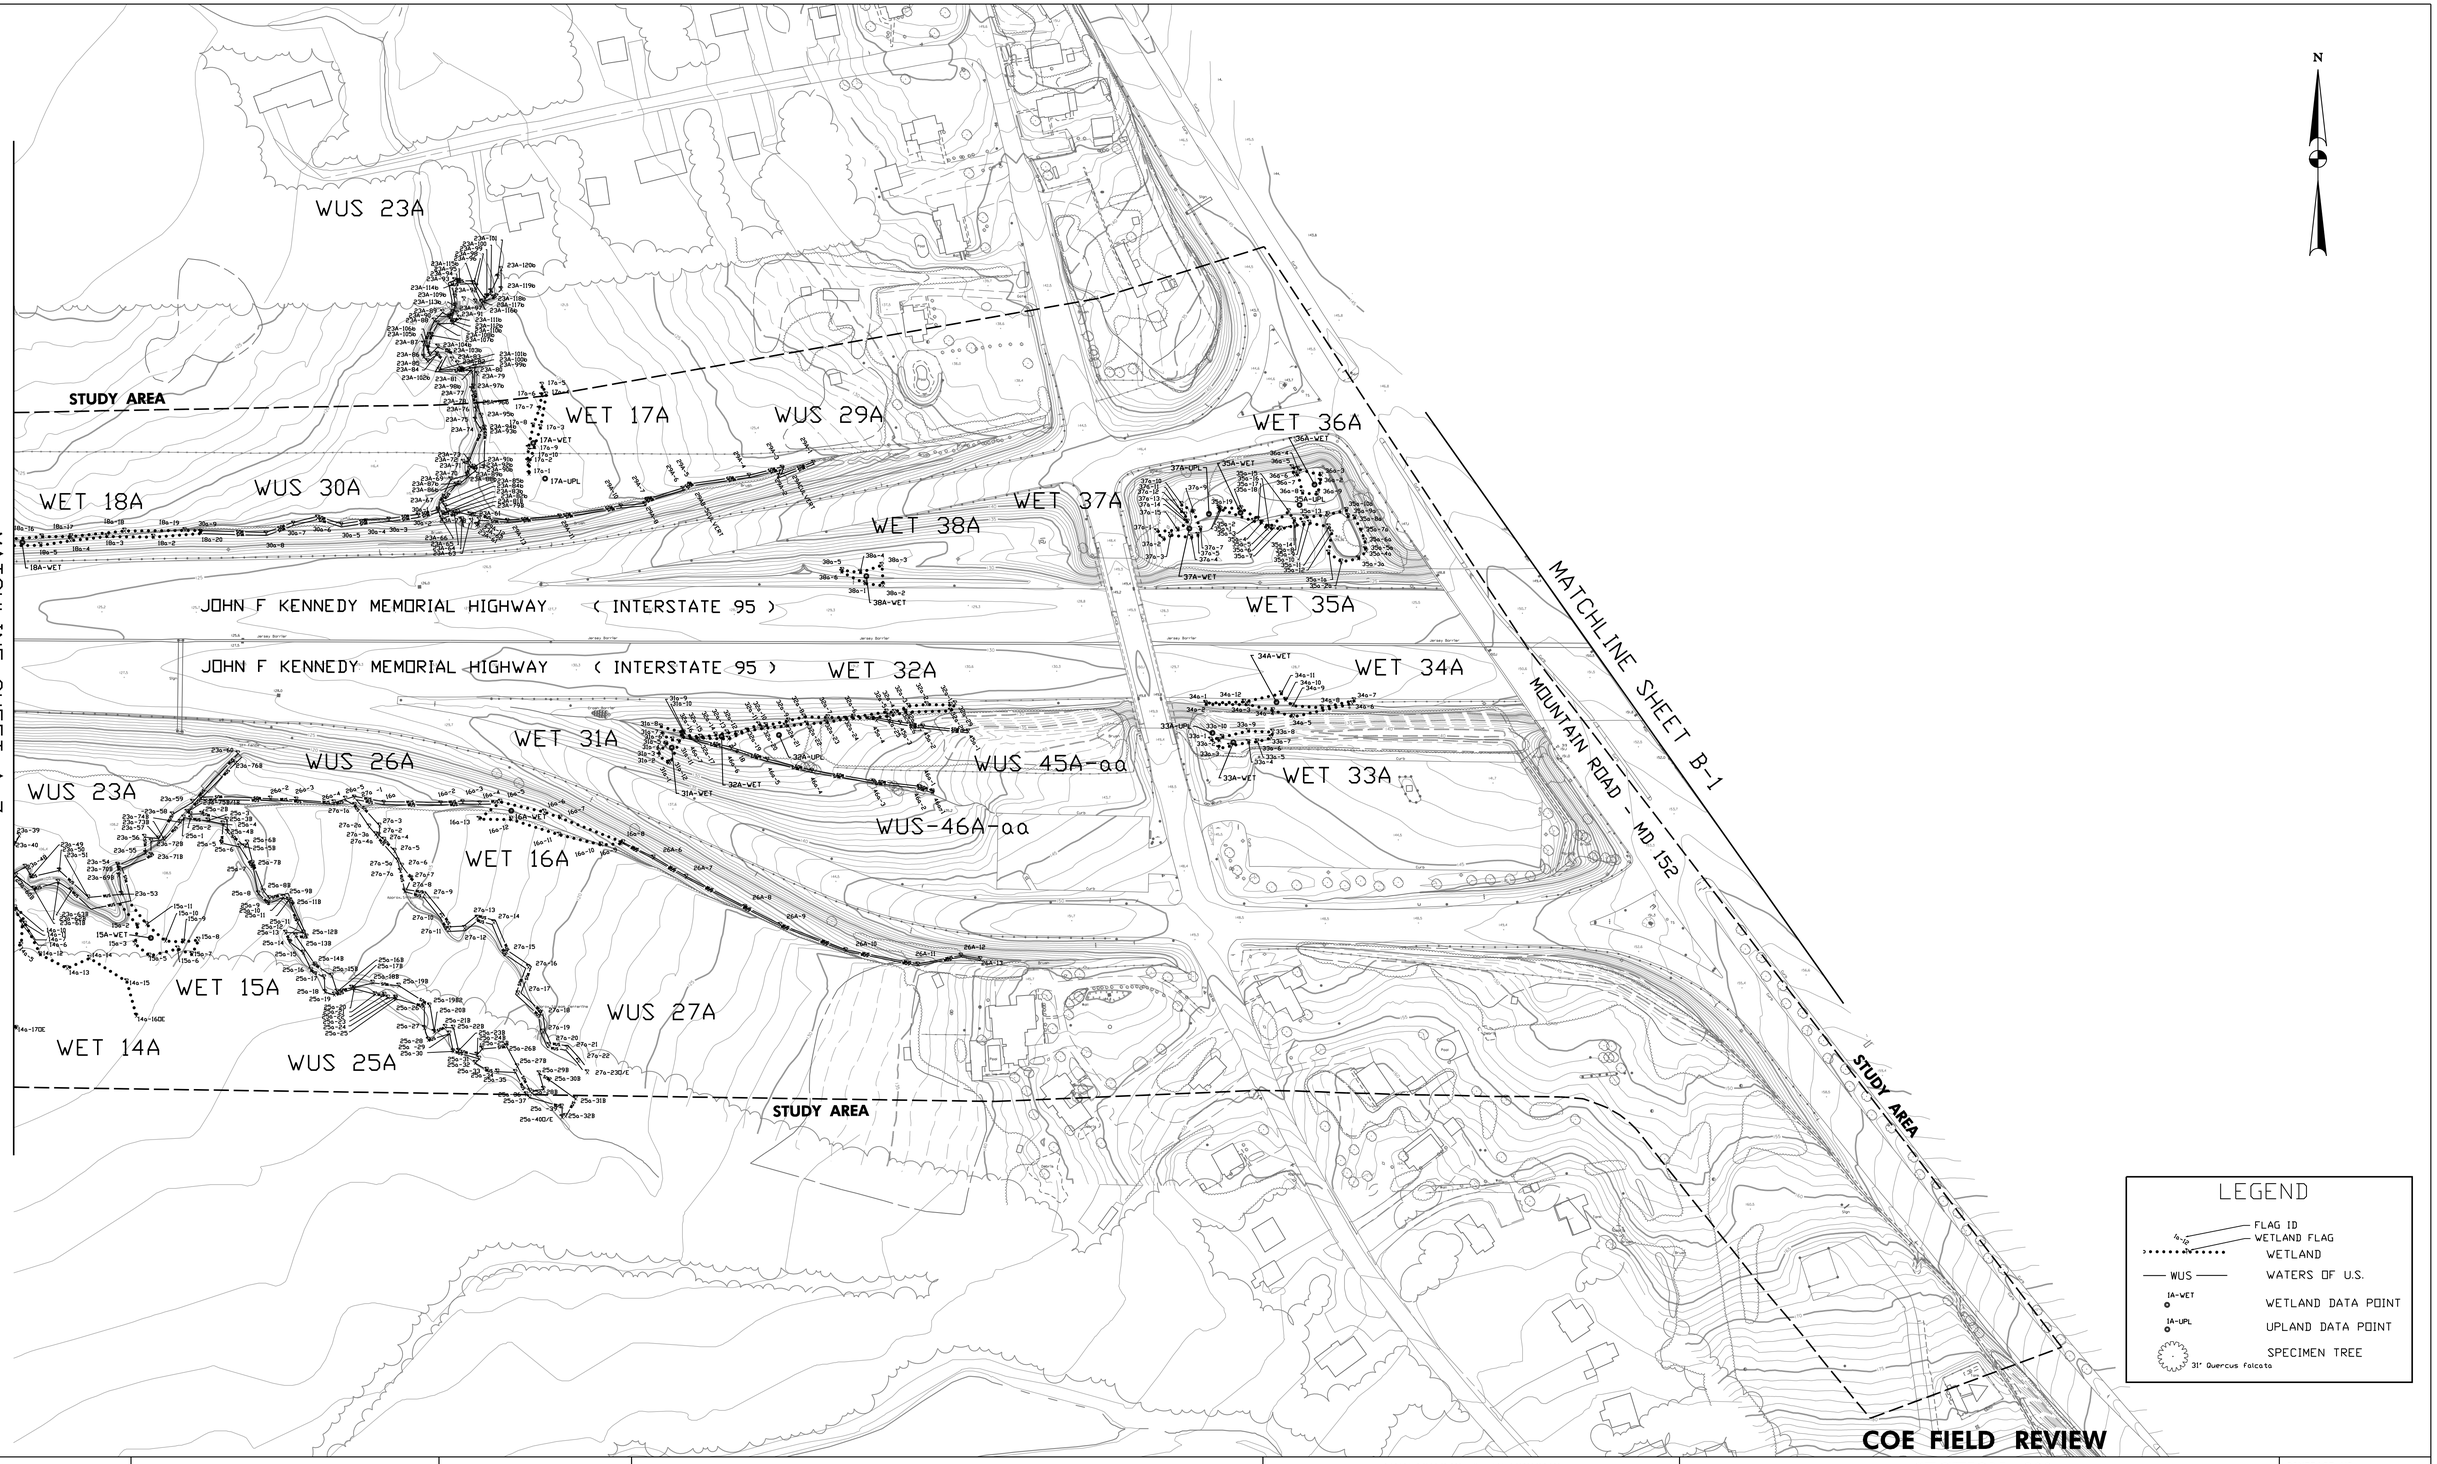


JOHNSON, MIRMIRAN & THOMPSON
Engineering A Brighter Future®
72 Loveton Circle Baltimore, Maryland 21152-0949

MARYLAND TRANSPORTATION AUTHORITY
Engineering Division

ADDENDUMS & REVISIONS			
NO.	DESCRIPTION	BY	DATE

O:\SMD\303447_03195Sec200ENV_PL\CADD\section A\JD_map_8.dgn


SECTION 200:
I-95, NORTH OF MD 43 TO NORTH OF MD 22
JOHN F. KENNEDY MEMORIAL HIGHWAY
BALTIMORE & HARFORD COUNTIES
WETLAND DELINEATION MAP

DESIGNED BY	DRAWN BY	CHECKED BY	
CONST. REVIEW BY	DATE AUGUST, 2006	SCALE 1" = 100'	

CONTRACT NO.

DRAWING NO. **A-8**

SHEET NO. OF

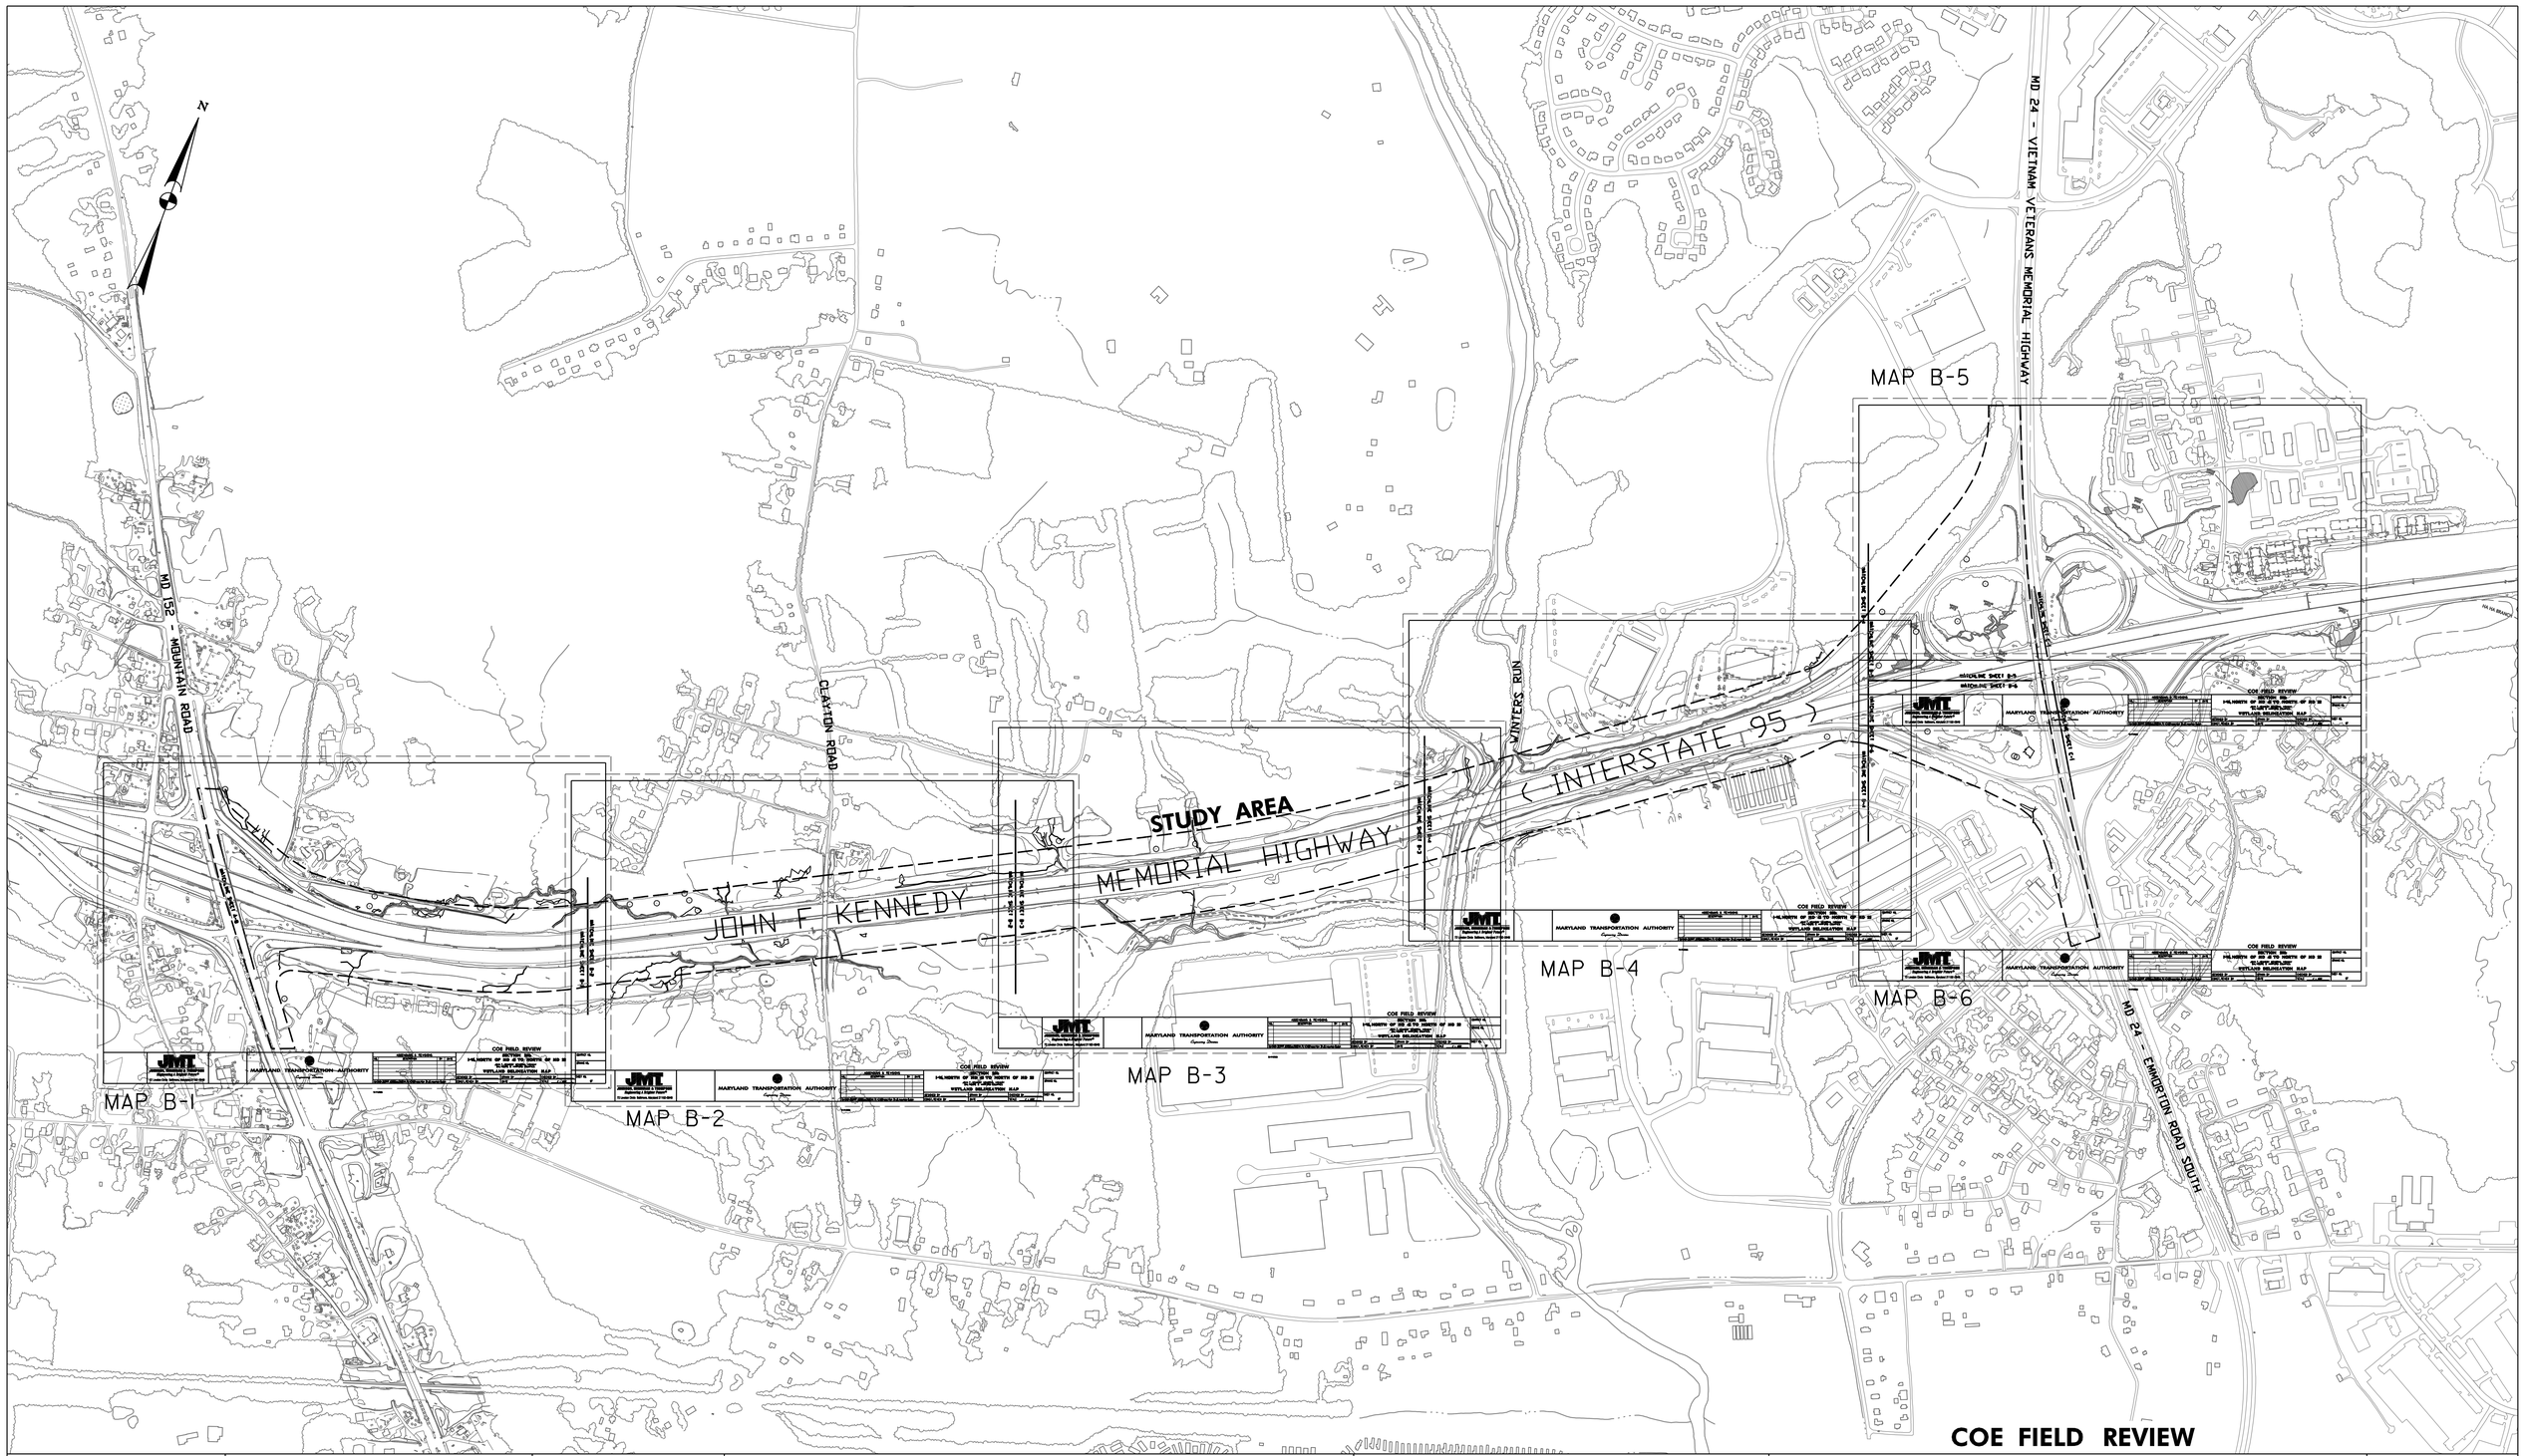

COE FIELD REVIEW

JOHNSON, MIRMIRAN & THOMPSON
Engineering A Brighter Future®
72 Loveton Circle Baltimore, Maryland 21152-0949

MARYLAND TRANSPORTATION AUTHORITY
Engineering Division

ADDENDUMS & REVISIONS

NO.	DESCRIPTION	BY	DATE


O:\SMD\303447_03I95Sec200ENV_PL\CADD\section B\JD_keymap-B.dgn

SECTION 200:
I-95, NORTH OF MD 43 TO NORTH OF MD 22
JOHN F. KENNEDY MEMORIAL HIGHWAY
BALTIMORE & HARFORD COUNTIES

WETLAND DELINEATION MAP

DESIGNED BY _____ DRAWN BY _____ CHECKED BY _____
CONST. REVIEW BY _____ DATE AUGUST, 2006 SCALE 1" = 500'

CONTRACT NO.
DRAWING NO. **KEY MAP B**
SHEET NO. OF

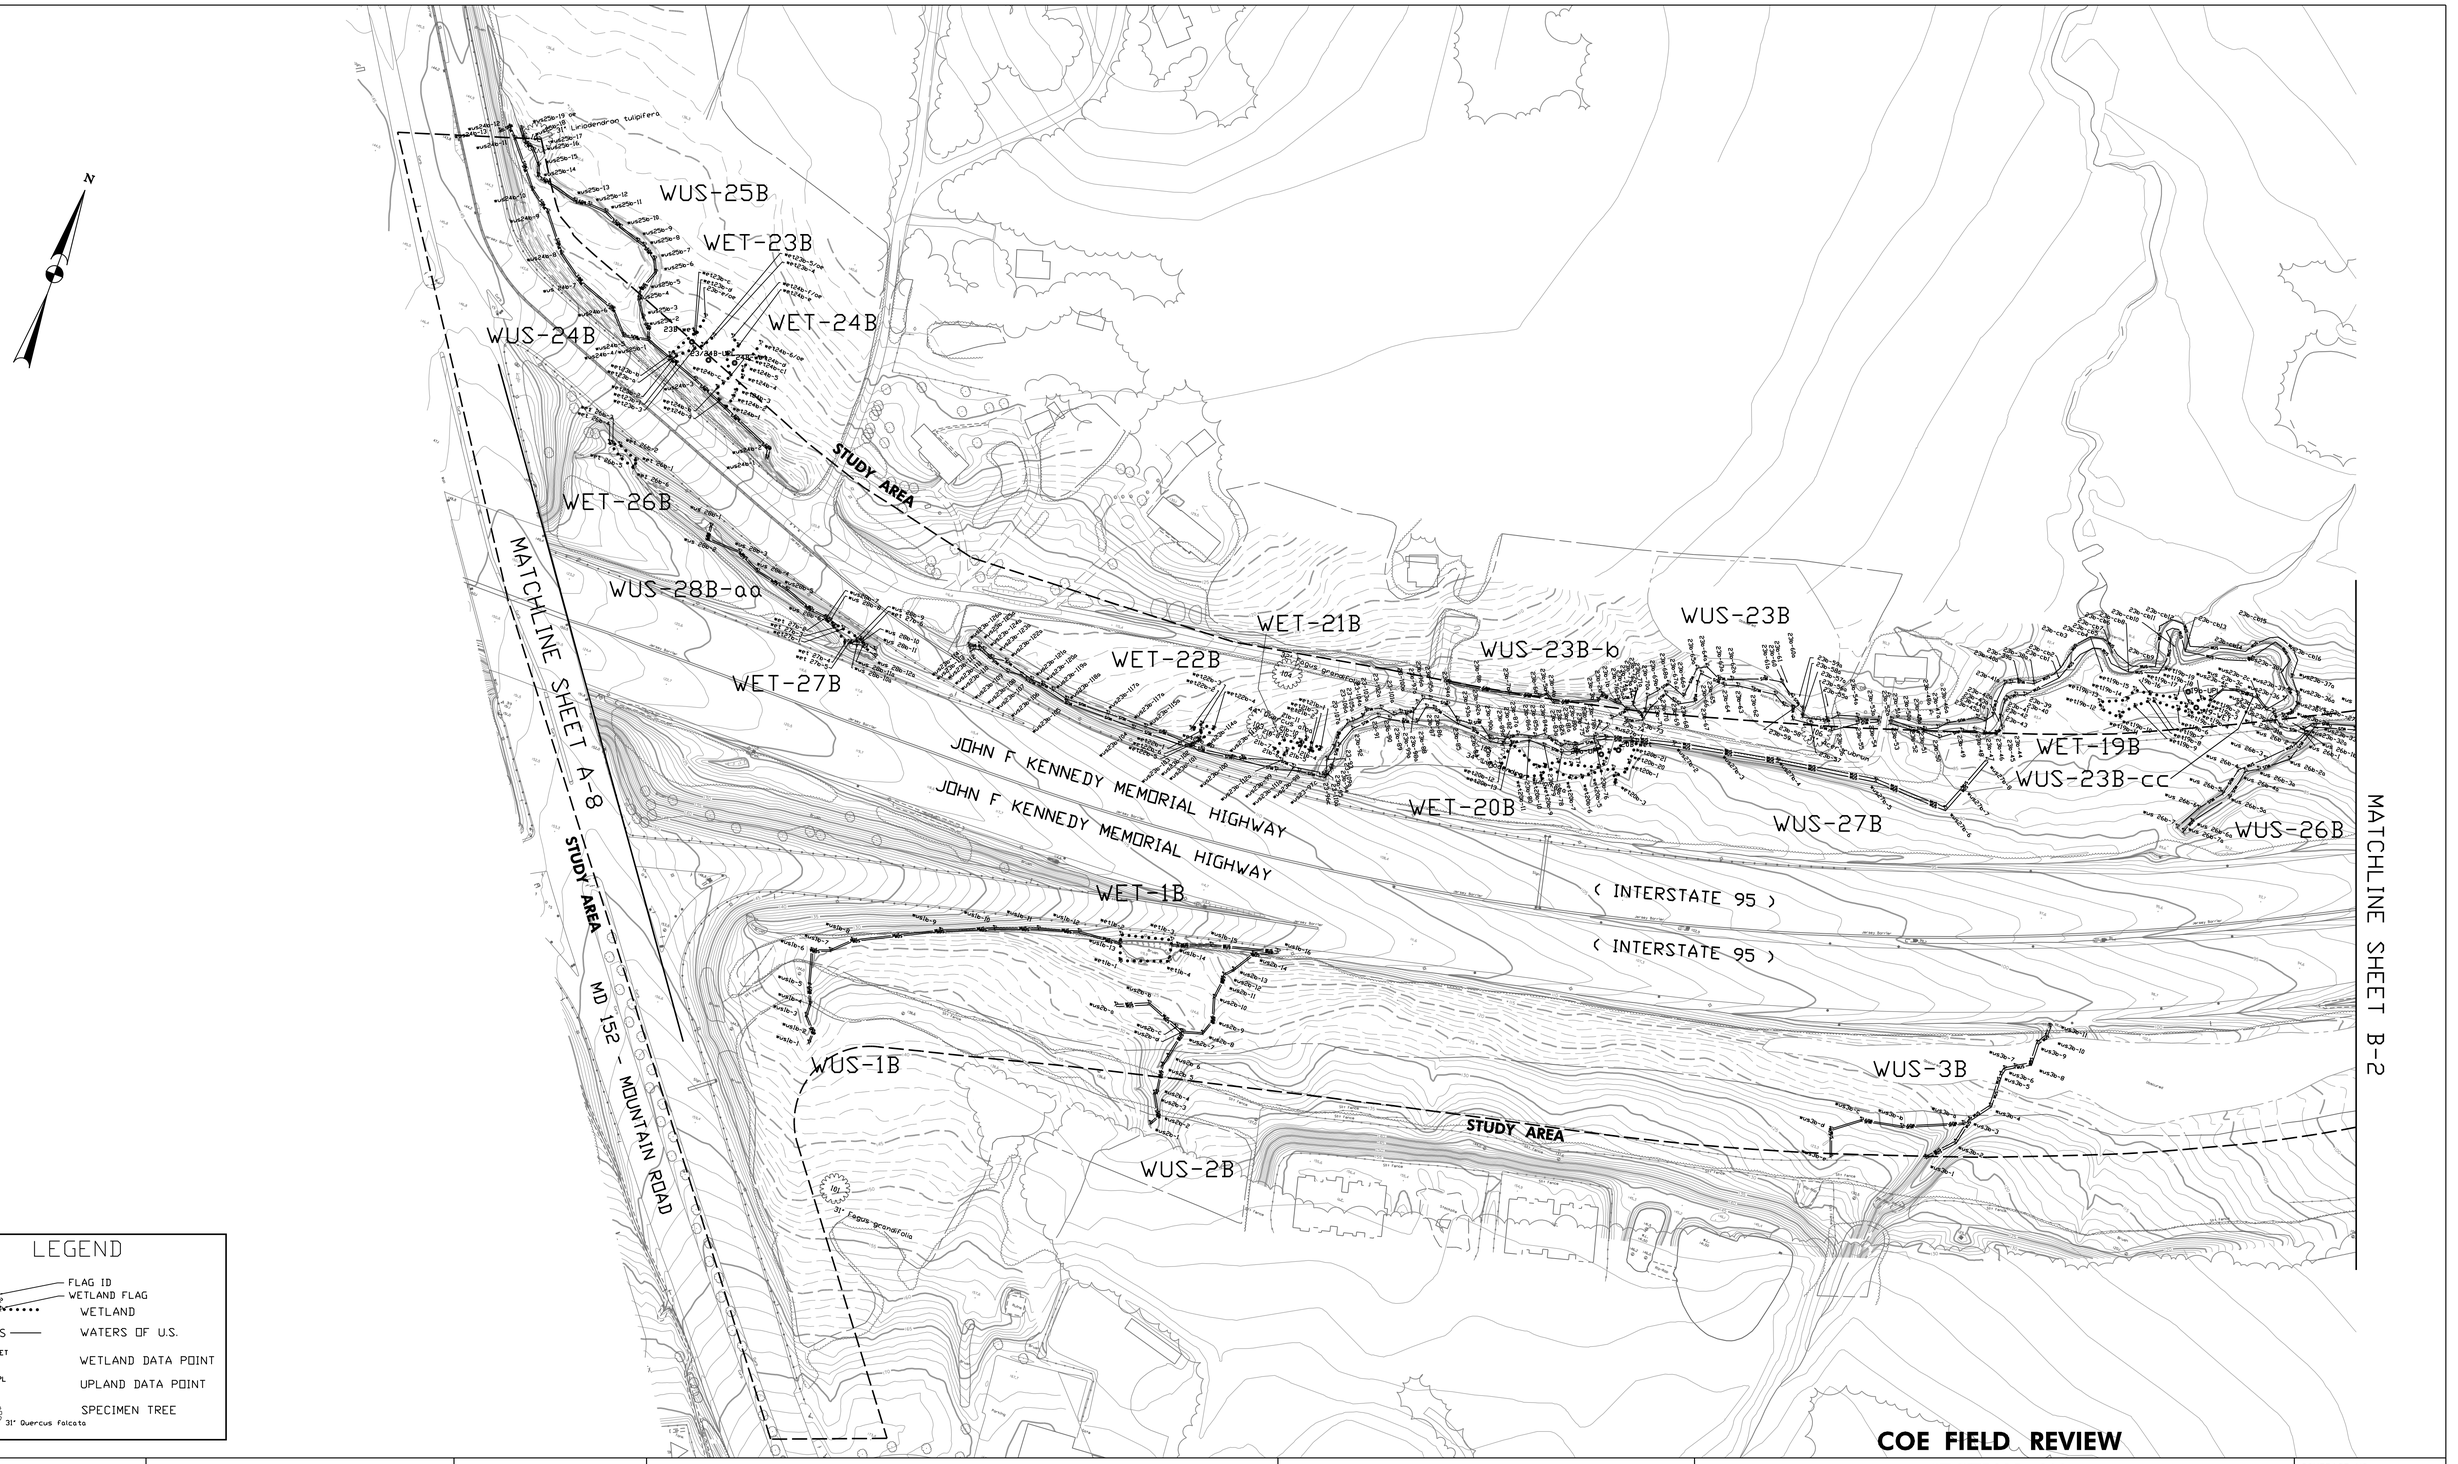

LEGEND

- FLAG ID / WETLAND FLAG — WETLAND
- WUS — WATERS OF U.S.
- 1A-WET — WETLAND DATA POINT
- 1A-UPL — UPLAND DATA POINT
- 31" Quercus falcata — SPECIMEN TREE

COE FIELD REVIEW

JOHNSON, MIRMIRAN & THOMPSON
Engineering A Brighter Future®
72 Loveton Circle Baltimore, Maryland 21152-0949

MARYLAND TRANSPORTATION AUTHORITY
Engineering Division

ADDENDUMS & REVISIONS

NO.	DESCRIPTION	BY	DATE


O:\SMD\303447_03195Sec200ENV_PL\CADD\section B\JD_map-1B.dgn

SECTION 200:
I-95, NORTH OF MD 43 TO NORTH OF MD 22
JOHN F. KENNEDY MEMORIAL HIGHWAY
BALTIMORE & HARFORD COUNTIES

WETLAND DELINEATION MAP

DESIGNED BY _____ DRAWN BY _____ CHECKED BY _____
CONST. REVIEW BY _____ DATE AUGUST, 2006 SCALE 1" = 100'

CONTRACT NO.
DRAWING NO. **B-1**
SHEET NO. OF

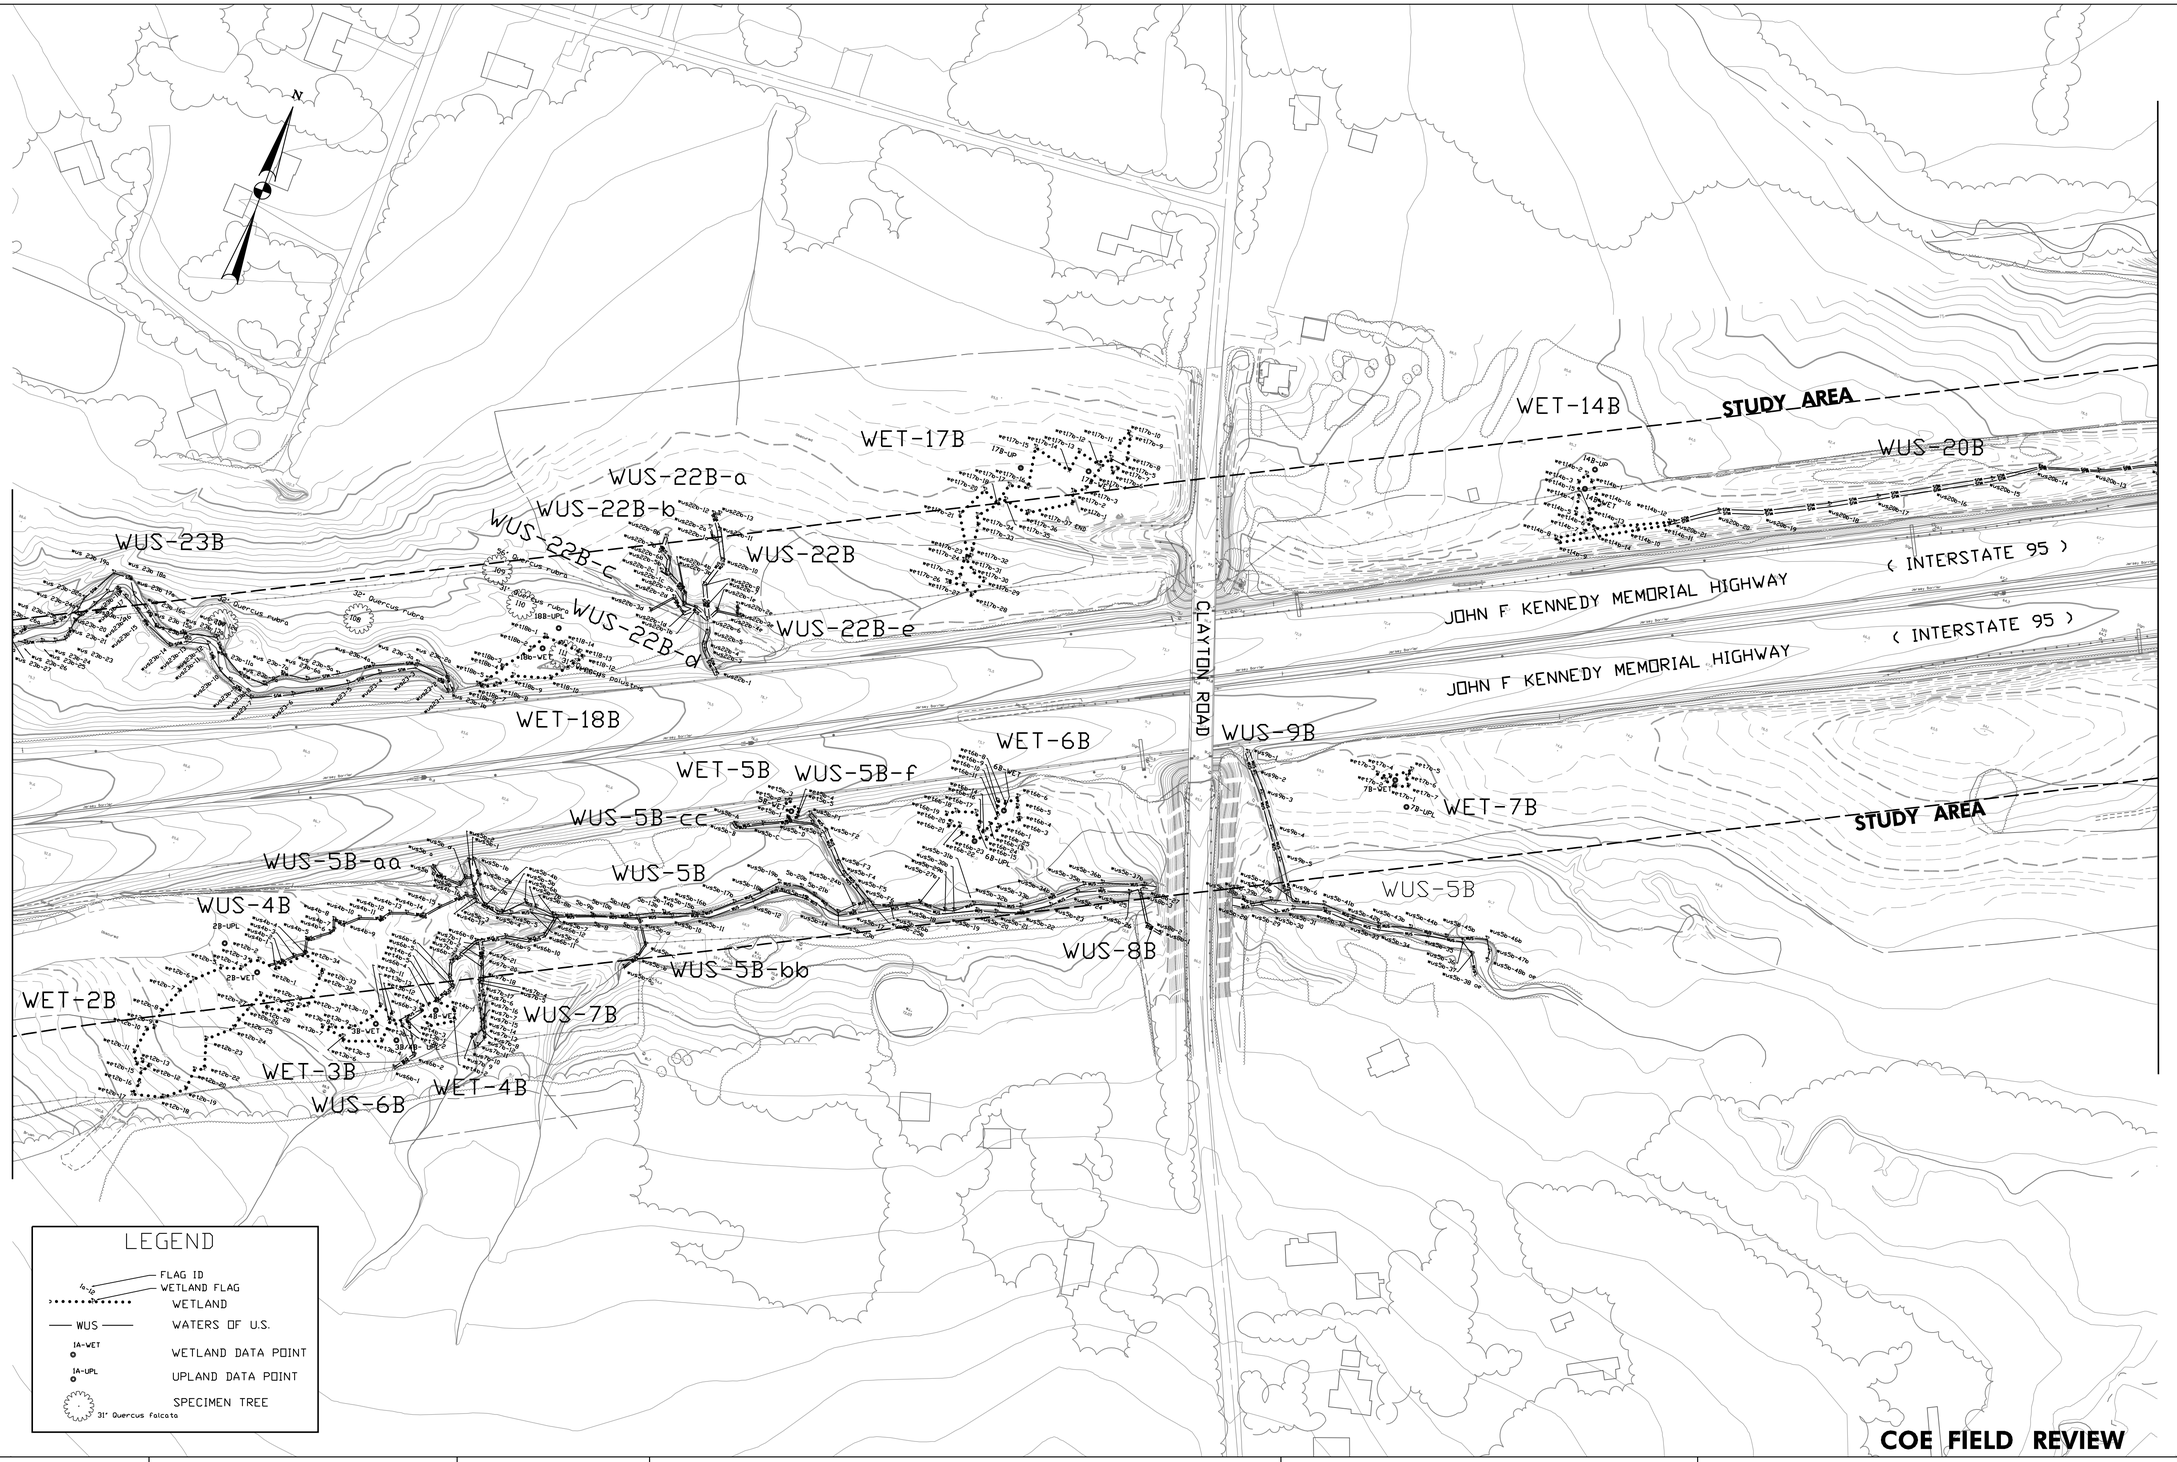

LEGEND

- FLAG ID / WETLAND FLAG
- WETLAND
- WUS — WATERS OF U.S.
- IA-WET — WETLAND DATA POINT
- IA-UPL — UPLAND DATA POINT
- 31" Quercus falcata — SPECIMEN TREE

COE FIELD REVIEW

JOHNSON, MIRMIRAN & THOMPSON
Engineering A Brighter Future®
72 Loveton Circle Baltimore, Maryland 21152-0949

MARYLAND TRANSPORTATION AUTHORITY
Engineering Division

ADDENDUMS & REVISIONS

NO.	DESCRIPTION	BY	DATE

O:\SMD\303447_03195Sec200ENV_PL\CADD\section B\JD_map-2B.dgn


SECTION 200:
I-95, NORTH OF MD 43 TO NORTH OF MD 22
JOHN F. KENNEDY MEMORIAL HIGHWAY
BALTIMORE & HARFORD COUNTIES
WETLAND DELINEATION MAP

DESIGNED BY	DRAWN BY	CHECKED BY	
CONST. REVIEW BY	DATE AUGUST, 2006	SCALE 1" = 100'	

CONTRACT NO.

DRAWING NO. **B-2**

SHEET NO. OF

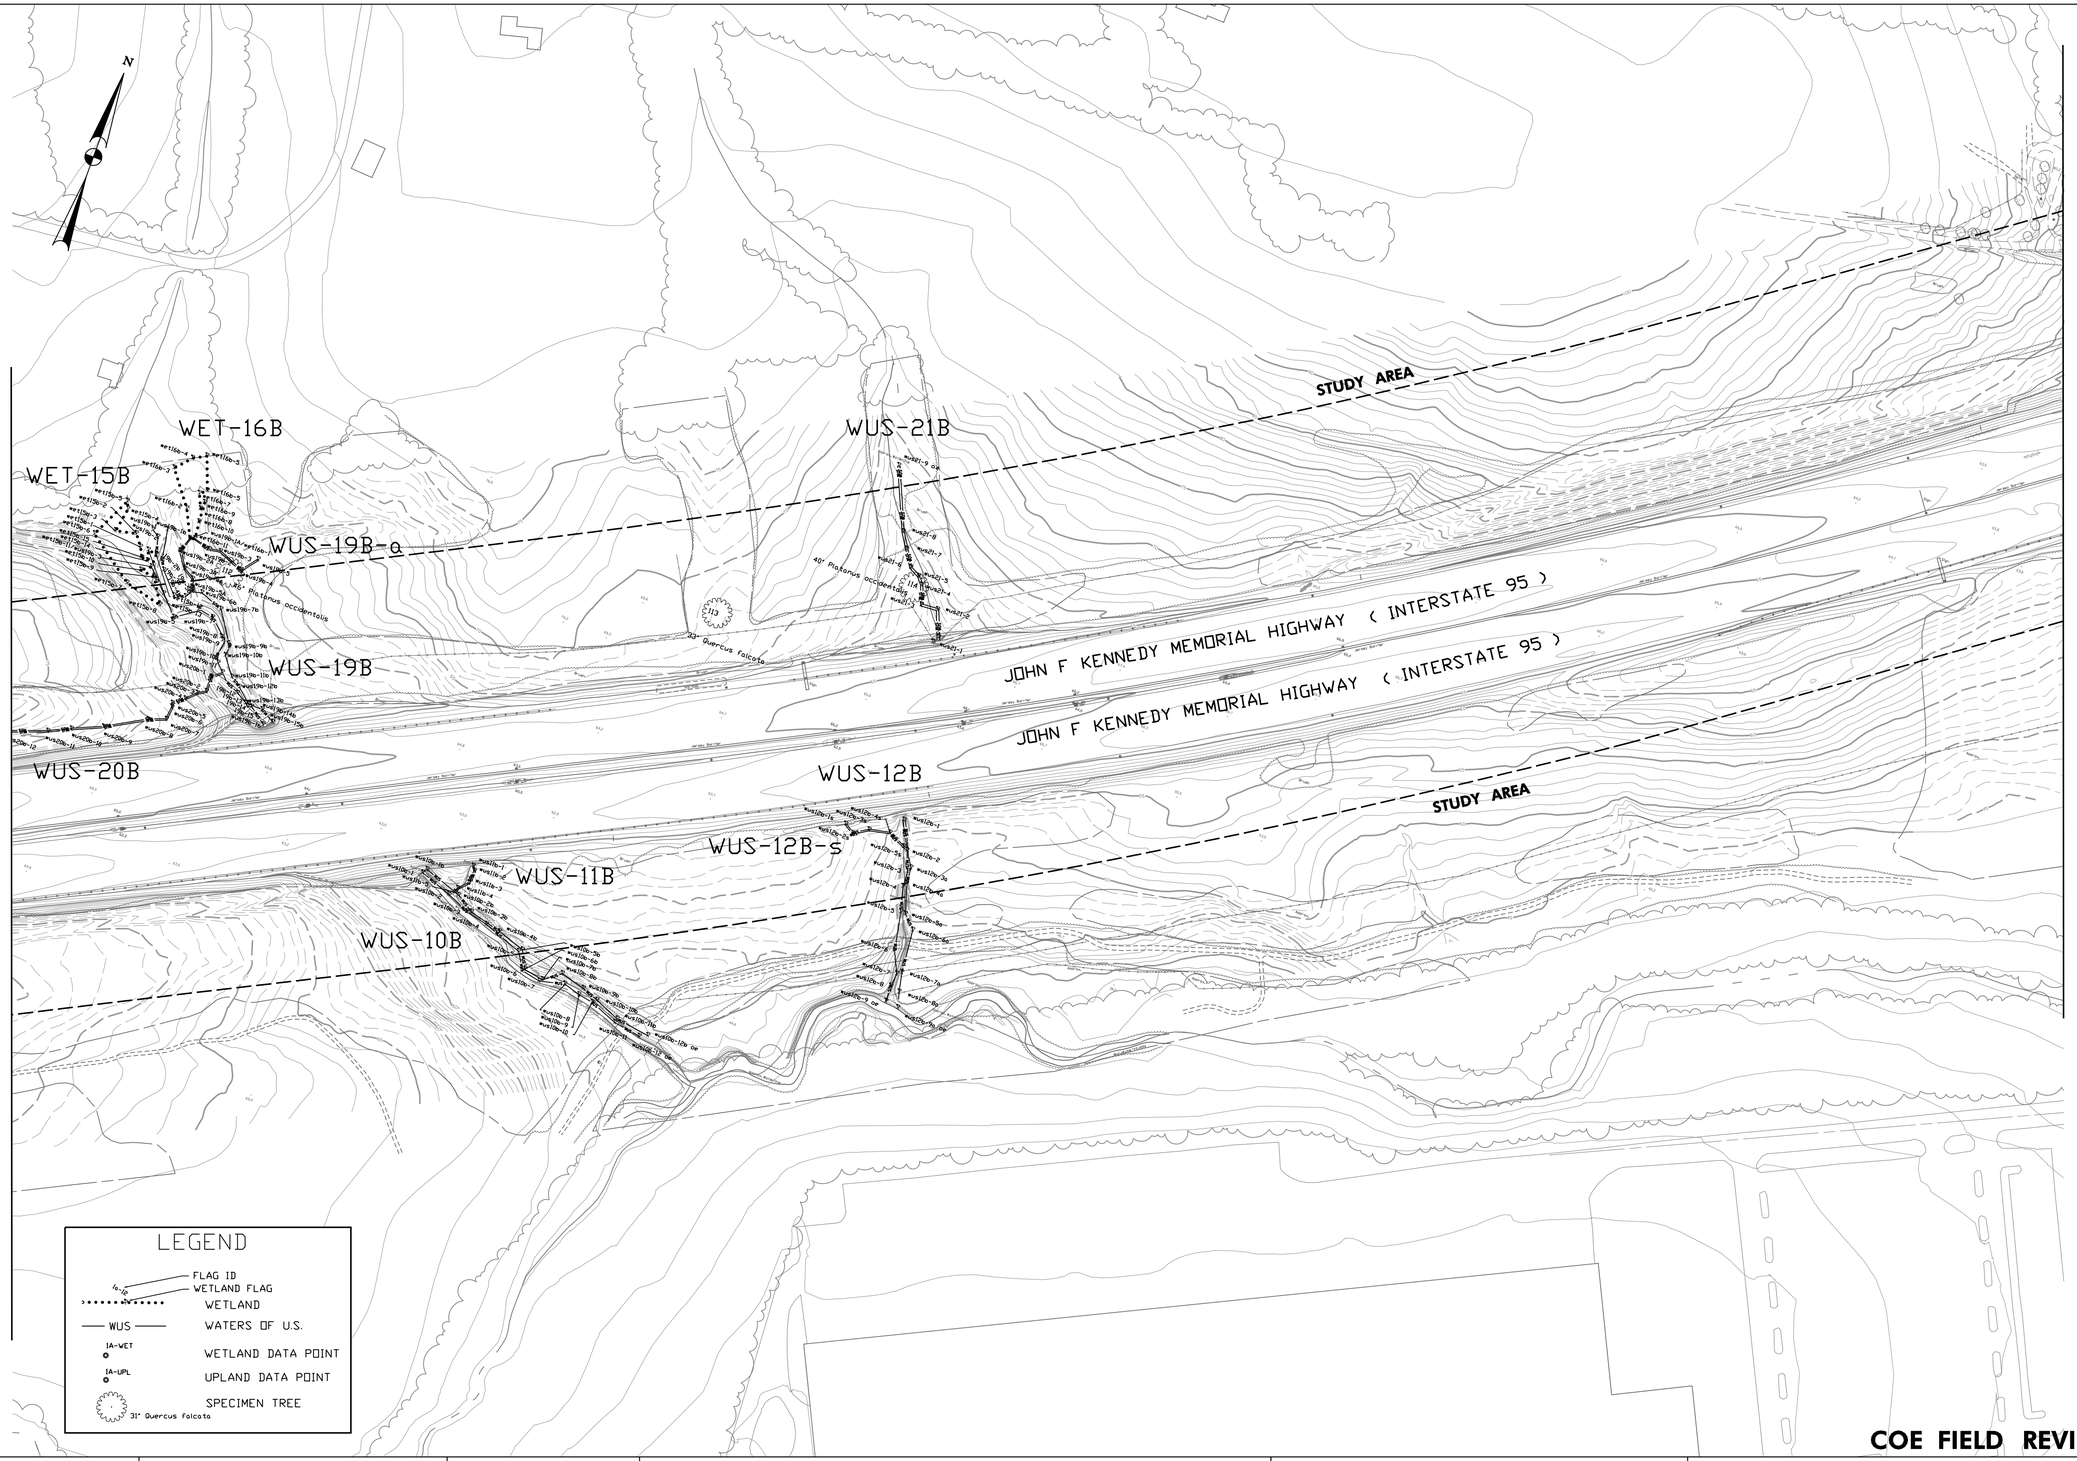

COE FIELD REVIEW

JOHNSON, MIRMIRAN & THOMPSON
Engineering A Brighter Future®
72 Loveton Circle Baltimore, Maryland 21152-0949

MARYLAND TRANSPORTATION AUTHORITY
Engineering Division

ADDENDUMS & REVISIONS

NO.	DESCRIPTION	BY	DATE

O:\SMD\303447_03195Sec200ENV_PL\CADD\section B\JD_map-3B.dgn


SECTION 200:
I-95, NORTH OF MD 43 TO NORTH OF MD 22
JOHN F. KENNEDY MEMORIAL HIGHWAY
BALTIMORE & HARFORD COUNTIES
WETLAND DELINEATION MAP

DESIGNED BY	DRAWN BY	CHECKED BY
CONST. REVIEW BY	DATE AUGUST, 2006	SCALE 1" = 100'

CONTRACT NO.

DRAWING NO. **B-3**

SHEET NO. OF

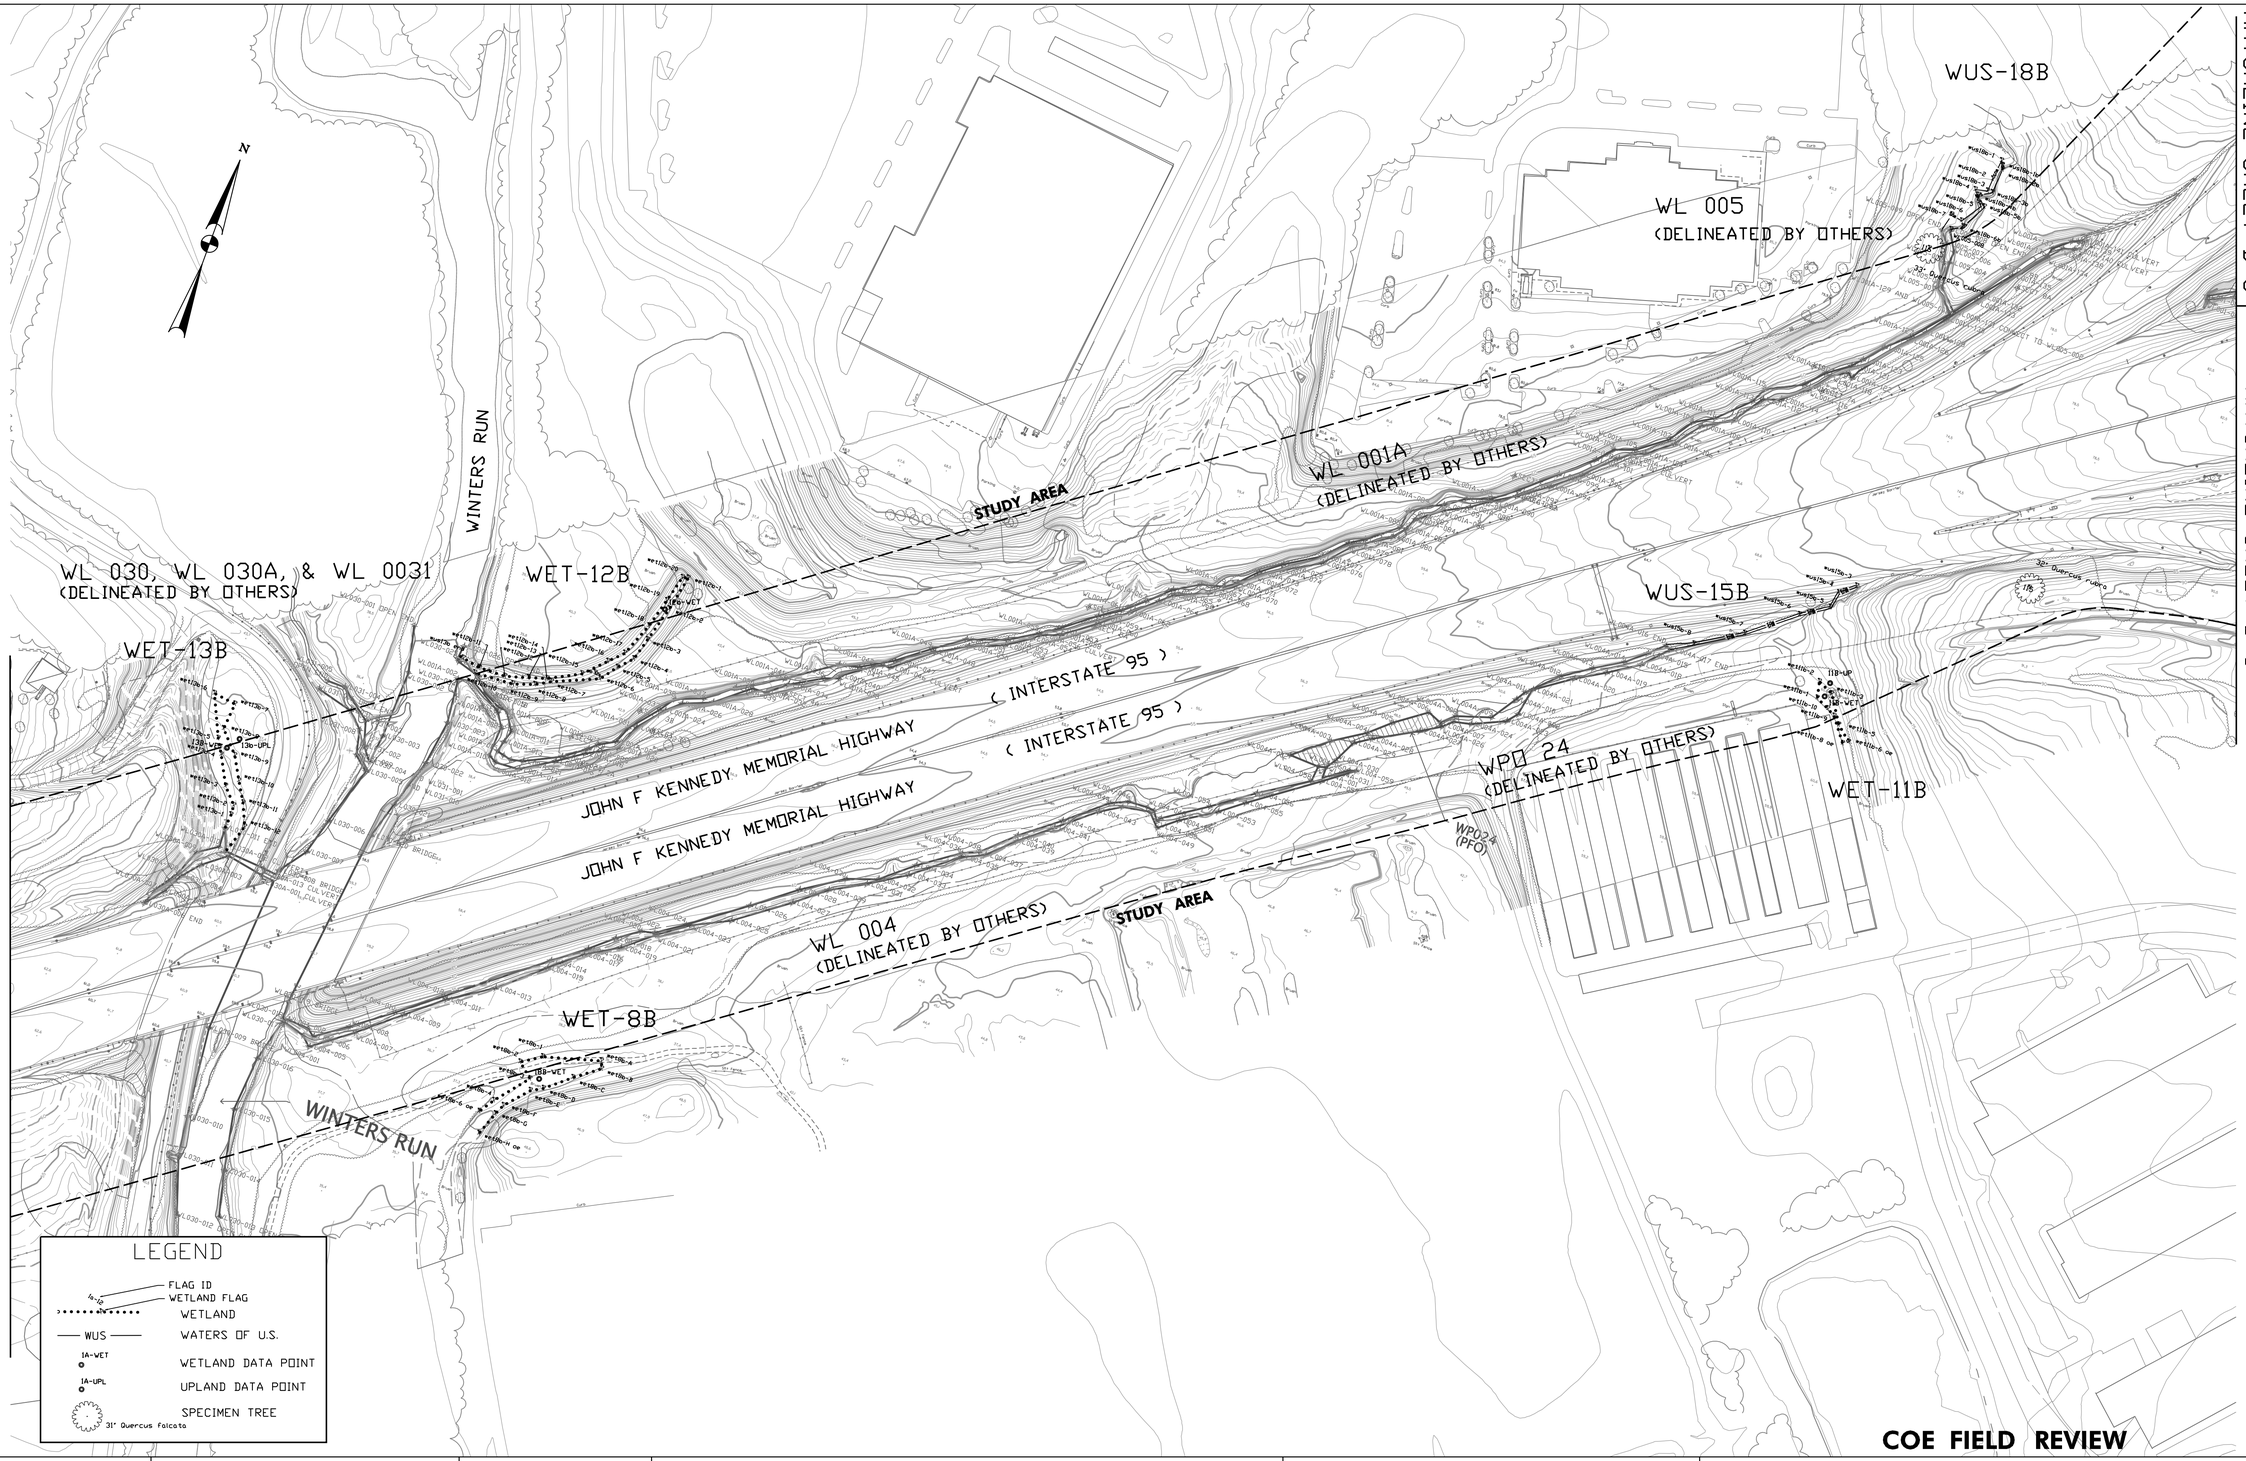

COE FIELD REVIEW

JOHNSON, MIRMIRAN & THOMPSON
Engineering A Brighter Future®
72 Loveton Circle Baltimore, Maryland 21152-0949

MARYLAND TRANSPORTATION AUTHORITY
Engineering Division

ADDENDUMS & REVISIONS

NO.	DESCRIPTION	BY	DATE

O:\SMD\303447_03\95Sec200ENV_PL\CADD\section B\JD_map-4B.dgn

SECTION 200:
I-95, NORTH OF MD 43 TO NORTH OF MD 22

JOHN F. KENNEDY MEMORIAL HIGHWAY
BALTIMORE & HARFORD COUNTIES


WETLAND DELINEATION MAP

DESIGNED BY	DRAWN BY	CHECKED BY
CONST. REVIEW BY	DATE AUGUST, 2006	SCALE 1" = 100'

CONTRACT NO.

DRAWING NO. **B-4**

SHEET NO. OF

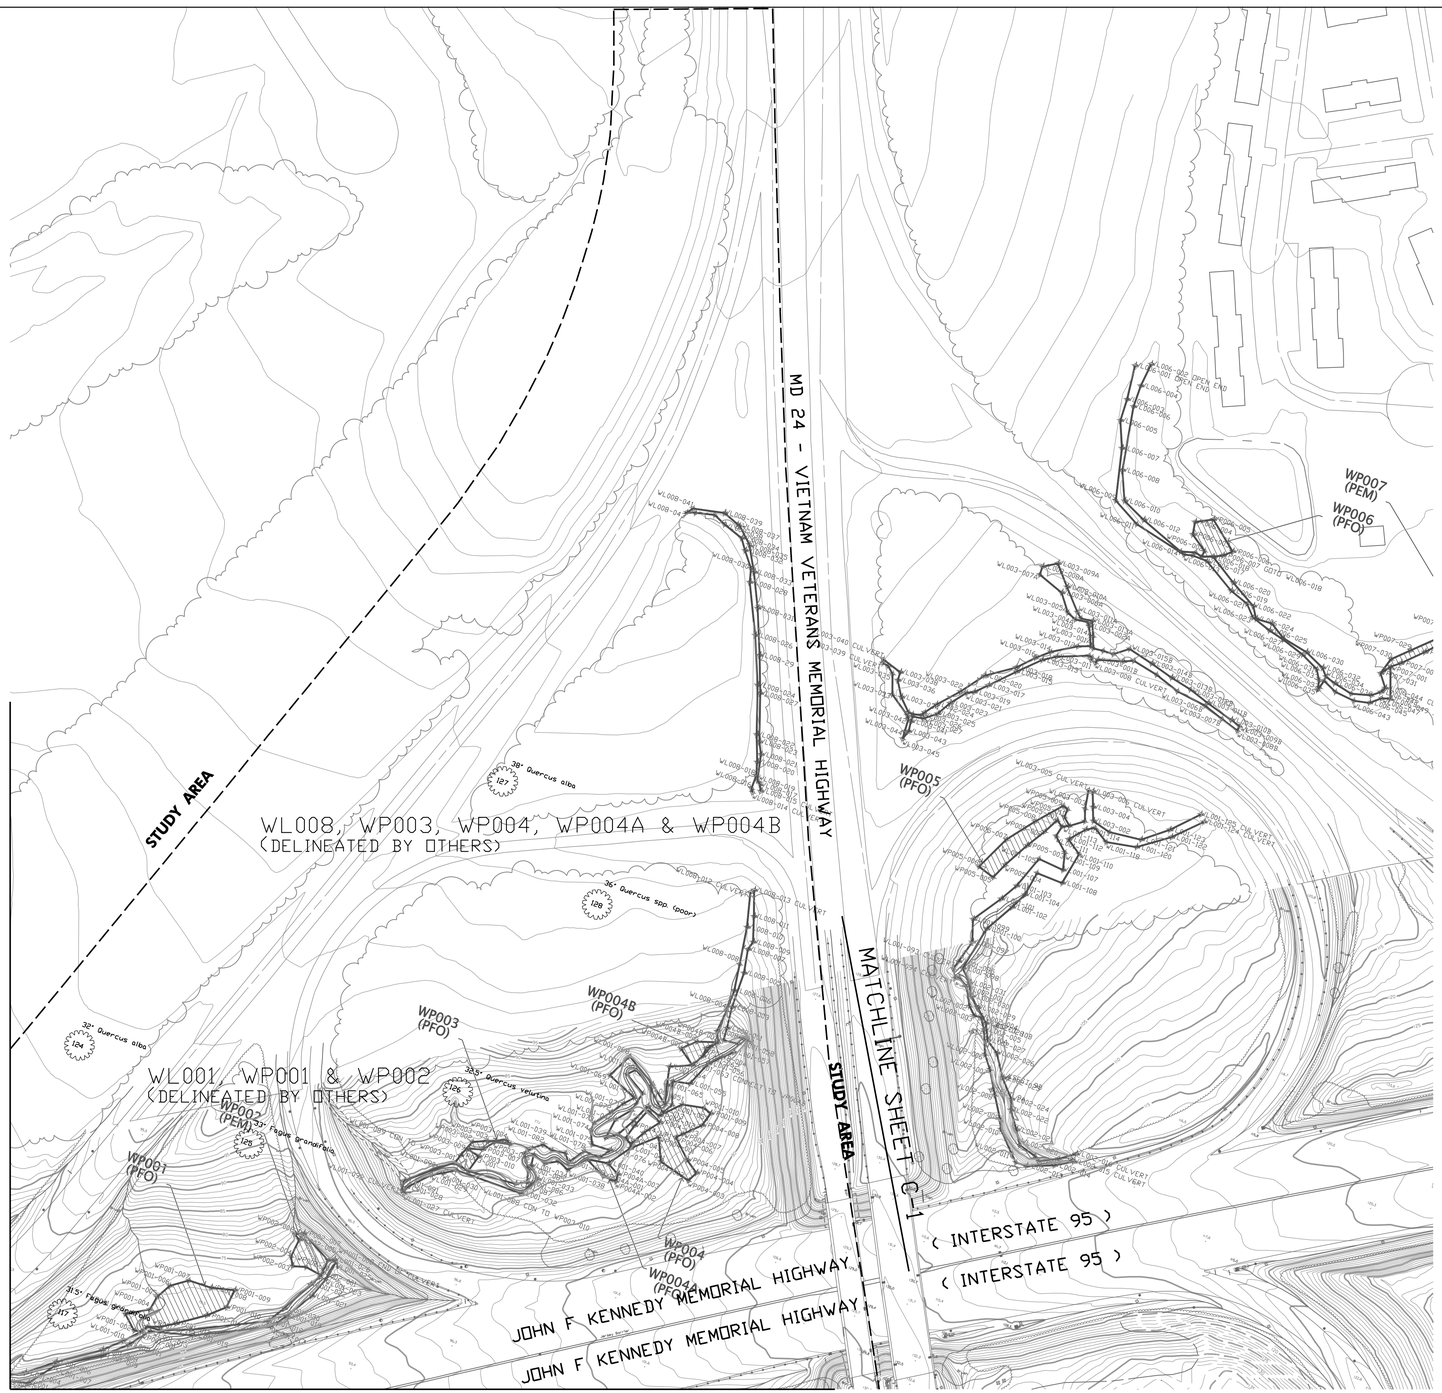



COE FIELD REVIEW

JOHNSON, MIRMIRAN & THOMPSON
Engineering A Brighter Future®
72 Loveton Circle Baltimore, Maryland 21152-0949

MARYLAND TRANSPORTATION AUTHORITY
Engineering Division

ADDENDUMS & REVISIONS			
NO.	DESCRIPTION	BY	DATE

O:\SMD\303447_03I95Sec200ENV_PL\CADD\section B\JD_map-5B.dgn


SECTION 200:
I-95, NORTH OF MD 43 TO NORTH OF MD 22
JOHN F. KENNEDY MEMORIAL HIGHWAY
BALTIMORE & HARFORD COUNTIES
WETLAND DELINEATION MAP

DESIGNED BY ____ DRAWN BY ____ CHECKED BY ____
CONST. REVIEW BY ____ DATE AUGUST, 2006 SCALE 1" = 100'

CONTRACT NO.
DRAWING NO. B-5
SHEET NO. OF

MATCHLINE SHEET B-5

MATCHLINE SHEET B-4

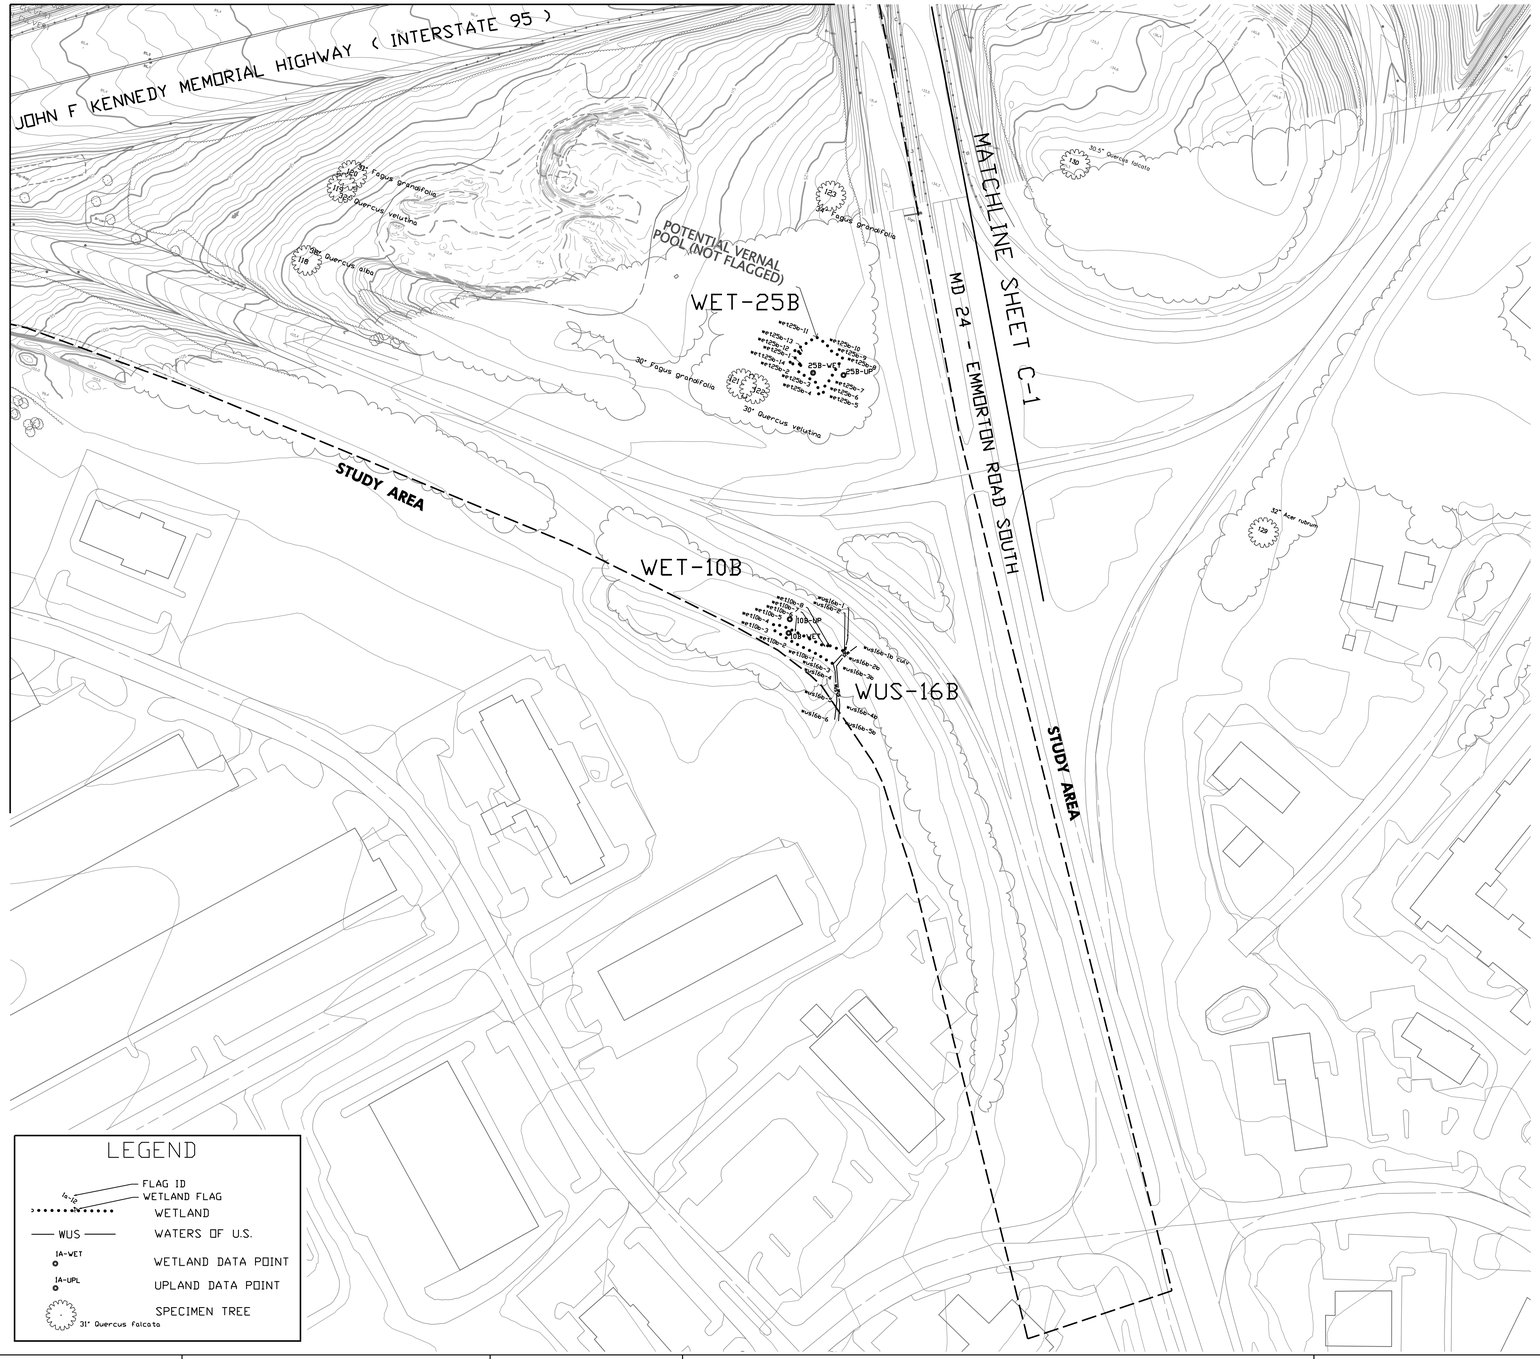

N

COE FIELD REVIEW

JOHNSON, MIRMIRAN & THOMPSON
Engineering A Brighter Future®
72 Loveton Circle Baltimore, Maryland 21152-0949

MARYLAND TRANSPORTATION AUTHORITY
Engineering Division

ADDENDUMS & REVISIONS

NO.	DESCRIPTION	BY	DATE

O:\SMD\303447_03195Sec200ENV_PL\CADD\section B\JD_map-6B.dgn

SECTION 200:
I-95, NORTH OF MD 43 TO NORTH OF MD 22

JOHN F. KENNEDY MEMORIAL HIGHWAY
BALTIMORE & HARFORD COUNTIES


WETLAND DELINEATION MAP

DESIGNED BY	DRAWN BY	CHECKED BY	
CONST. REVIEW BY	DATE AUGUST, 2006	SCALE 1" = 100'	

CONTRACT NO.

DRAWING NO. **B-6**

SHEET NO. OF

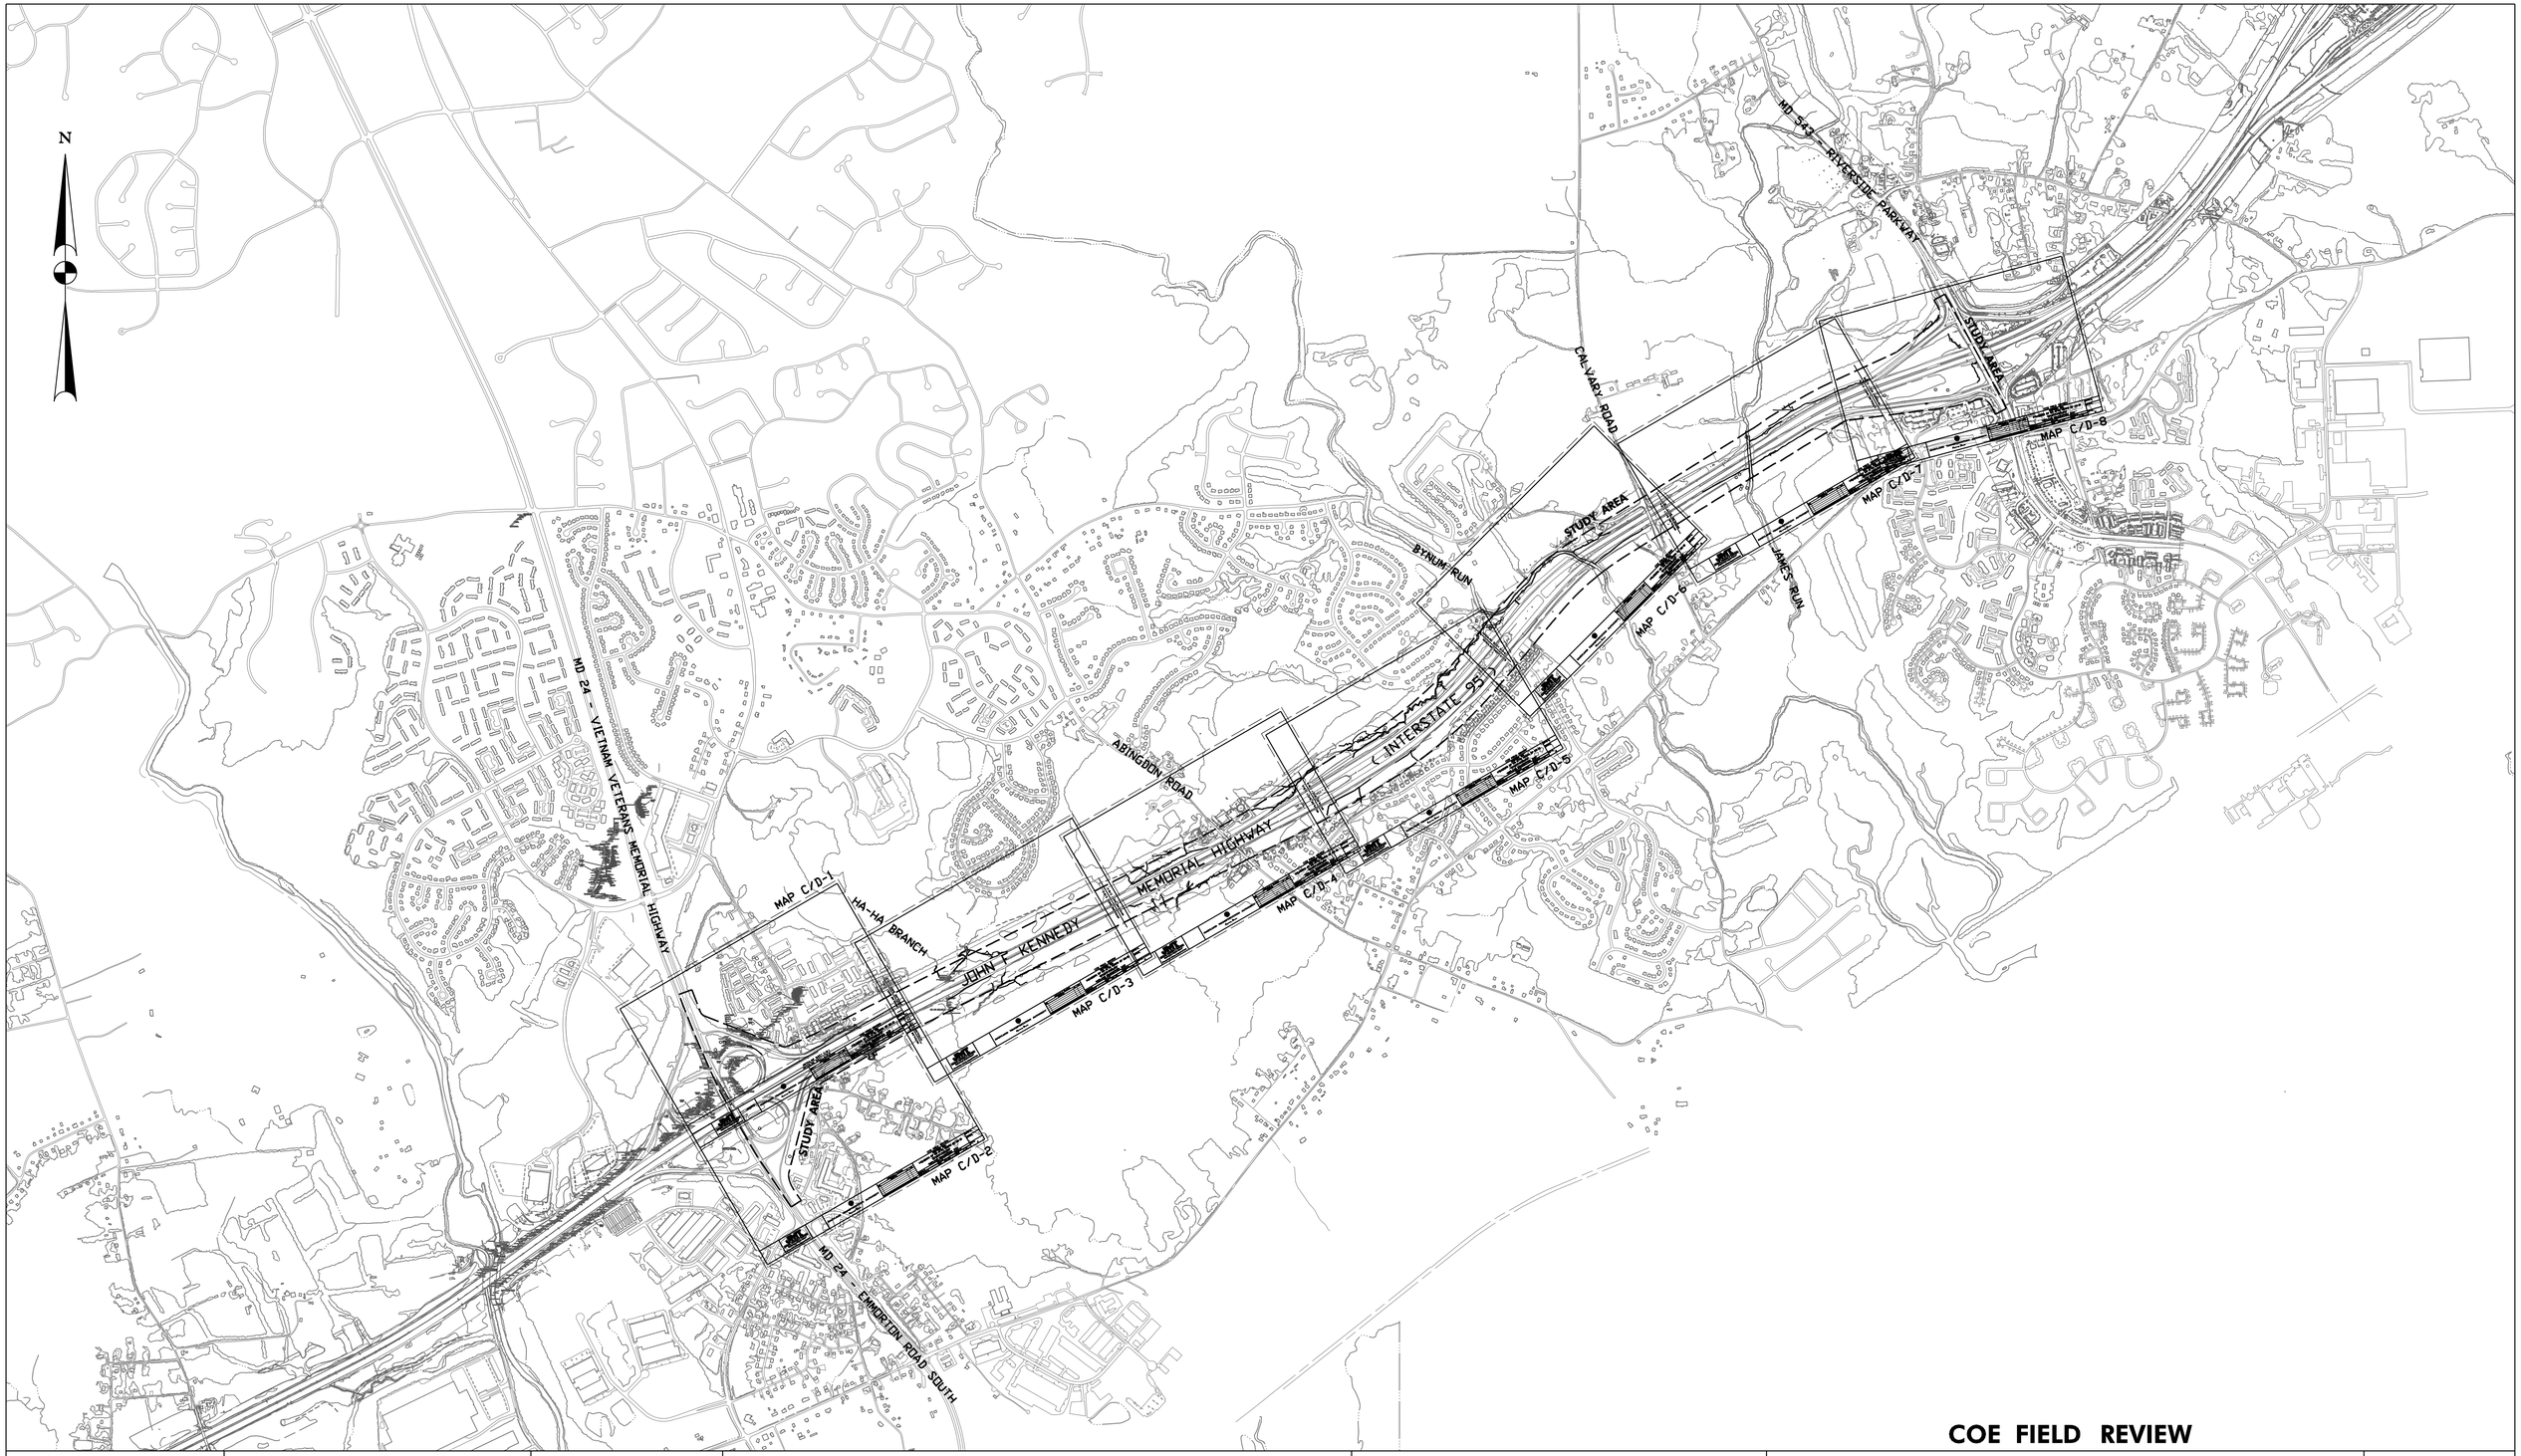

COE FIELD REVIEW

JOHNSON, MIRMIRAN & THOMPSON
Engineering A Brighter Future®
72 Loveton Circle Baltimore, Maryland 21152-0949

MARYLAND TRANSPORTATION AUTHORITY
Engineering Division

ADDENDUMS & REVISIONS			
NO.	DESCRIPTION	BY	DATE

O:\SMD\303447_03195Sec200ENV_PL\CADD\section C-D\JD_keymap_C-D.dgn

SECTION 200:
I-95, NORTH OF MD 43 TO NORTH OF MD 22

JOHN F. KENNEDY MEMORIAL HIGHWAY
BALTIMORE & HARFORD COUNTIES

WETLAND DELINEATION MAP

DESIGNED BY _____ DRAWN BY _____ CHECKED BY _____

CONST. REVIEW BY _____ DATE AUGUST, 2006 SCALE 1" = 1000'

CONTRACT NO.

DRAWING NO. KEY MAP C/D

SHEET NO. OF

LEGEND

- FLAG ID / WETLAND FLAG — WETLAND
- WUS — WATERS OF U.S.
- IA-WET — WETLAND DATA POINT
- IA-UPL — UPLAND DATA POINT
- 31" Quercus falcata — SPECIMEN TREE

STUDY AREA

MD 24 - VIETNAM VETERANS MEMORIAL HIGHWAY

WL 006 (Delineated by others)

WP 006 (Delineated by others)

WP007 (PEM)

WP006 (PFO)

WL 003 (Delineated by others)

WP 007 (Delineated by others)

WP009 (LIMN)

WP 009 (Delineated by others)

WP 005 (Delineated by others)

WP005 (PFO)

WUS 21C

WL 001 (Delineated by others)

WL 002 (Delineated by others)

WUS 20C

WUS 19C

WL 011 (Delineated by others)

STUDY AREA

MATCHLINE SHEET B-5

MATCHLINE SHEET C/D-3

JOHN F KENNEDY MEMORIAL HIGHWAY (INTERSTATE 95)

MATCHLINE SHEET C/D-2

COE FIELD REVIEW

JOHNSON, MIRMIRAN & THOMPSON
Engineering A Brighter Future®
72 Loveton Circle Baltimore, Maryland 21152-0949

MARYLAND TRANSPORTATION AUTHORITY
Engineering Division

ADDENDUMS & REVISIONS

NO.	DESCRIPTION	BY	DATE

O:\SMD\303447_03195Sec200ENV_PL\CADD\section C-D\JD_map_IC-D.dgn

SECTION 200:
I-95, NORTH OF MD 43 TO NORTH OF MD 22
JOHN F. KENNEDY MEMORIAL HIGHWAY
BALTIMORE & HARFORD COUNTIES

WETLAND DELINEATION MAP

DESIGNED BY	DRAWN BY	CHECKED BY	
CONST. REVIEW BY	DATE AUGUST, 2006	SCALE 1" = 100'	

CONTRACT NO.

DRAWING NO. **C/D-1**

SHEET NO. OF

MATCHLINE SHEET C/D-1

JOHN F KENNEDY MEMORIAL HIGHWAY (INTERSTATE 95)

MD 24 - EMMORTON ROAD SOUTH

STUDY AREA

WET 9C

WL 010
(Delineated by others)

WL 009
(Delineated by others)

WP0015 (PFO)

WP 015
(Delineated by others)

STUDY AREA

WUS 1C

WET 1C

WUS 2C

MATCHLINE SHEET C/D-3

LEGEND

- FLAG ID / WETLAND FLAG — WETLAND
- WUS — WATERS OF U.S.
- IA-WET — WETLAND DATA POINT
- IA-UPL — UPLAND DATA POINT
- 31" Quercus Falcata — SPECIMEN TREE

COE FIELD REVIEW

JOHNSON, MIRMIRAN & THOMPSON
Engineering A Brighter Future®
72 Loveton Circle Baltimore, Maryland 21152-0949

MARYLAND TRANSPORTATION AUTHORITY
Engineering Division

ADDENDUMS & REVISIONS

NO.	DESCRIPTION	BY	DATE

O:\SMD\303447_03I95Sec200ENV_PL\CADD\section C-D\JD_map_2C-D.dgn

SECTION 200:
I-95, NORTH OF MD 43 TO NORTH OF MD 22
JOHN F. KENNEDY MEMORIAL HIGHWAY
BALTIMORE & HARFORD COUNTIES
WETLAND DELINEATION MAP

DESIGNED BY _____ DRAWN BY _____ CHECKED BY _____
CONST. REVIEW BY _____ DATE AUGUST, 2006 SCALE 1" = 100'

CONTRACT NO.

DRAWING NO. C/D-2

SHEET NO. OF

MATCHLINE SHEET C/D-1

MATCHLINE SHEET C/D-2

MATCHLINE SHEET C/D-4

WUS-18C

WUS-17C

STUDY AREA

WET-8C

WUS-16C

WL-012
(delineated by others)

WUS-16C

WET-7C

JOHN F KENNEDY MEMORIAL HIGHWAY (INTERSTATE 95)

JOHN F KENNEDY MEMORIAL HIGHWAY (INTERSTATE 95)

HA HA BRANCH

WUS-3C

WUS 4C

WUS 5C

WUS-6C

WL-7 012
(Delineated by others)

WUS 5C

STUDY AREA

WUS 5C-A/O

N

LEGEND

- FLAG ID
- WETLAND FLAG
- WETLAND
- WUS — WATERS OF U.S.
- IA-WET — WETLAND DATA POINT
- IA-UPL — UPLAND DATA POINT
- SPECIMEN TREE
  31" Quercus Falcata

COE FIELD REVIEW

JOHNSON, MIRMIRAN & THOMPSON
Engineering A Brighter Future®
72 Loveton Circle Baltimore, Maryland 21152-0949

MARYLAND TRANSPORTATION AUTHORITY
Engineering Division

ADDENDUMS & REVISIONS

NO.	DESCRIPTION	BY	DATE

O:\SMD\303447_03195Sec200ENV_PL\CADD\section C-D\JD_map_3C-D.dgn

SECTION 200:
I-95, NORTH OF MD 43 TO NORTH OF MD 22
JOHN F. KENNEDY MEMORIAL HIGHWAY
BALTIMORE & HARFORD COUNTIES

WETLAND DELINEATION MAP

DESIGNED BY	DRAWN BY	CHECKED BY
CONST. REVIEW BY	DATE AUGUST, 2006	SCALE 1" = 100'

CONTRACT NO.

DRAWING NO. **C/D-3**

SHEET NO. OF

SECTION "C"

SECTION "D"

WUS 15C

WUS 14C-a

WET 5C

WUS 13C-b

WUS 13C

WUS 10D

STUDY AREA

WUS 9D

WUS 8D

WET 6C

WUS 14C

WUS 12C

WUS 8D-A

WUS 8D

JOHN F KENNEDY MEMORIAL HIGHWAY (INTERSTATE 95)

MATCHLINE SHEET C/D-3

MATCHLINE SHEET C/D-5

ABINGDON ROAD

JOHN F KENNEDY MEMORIAL HIGHWAY (INTERSTATE 95)

WET 2C

WUS 7C

WUS 9C-C

WUS 10C

WUS 10C-b

WUS 11C-a

WET 4C

STUDY AREA

WUS 8C

WUS 7C-A

WUS 7C-C

WUS 11C

WET 3C

SECTION "C"

SECTION "D"

LEGEND

- FLAG ID / WETLAND FLAG
- WETLAND
- WUS — WATERS OF U.S.
- IA-WET — WETLAND DATA POINT
- IA-UPL — UPLAND DATA POINT
- SPECIMEN TREE (31" Quercus Falcata)

COE FIELD REVIEW

JOHNSON, MIRMIRAN & THOMPSON
Engineering A Brighter Future®
72 Loveton Circle Baltimore, Maryland 21152-0949

MARYLAND TRANSPORTATION AUTHORITY
Engineering Division

ADDENDUMS & REVISIONS

NO.	DESCRIPTION	BY	DATE

O:\SMD\303447_03195Sec200ENV_PL\CADD\section C-D\JD_map_4C-D.dgn

SECTION 200:
I-95, NORTH OF MD 43 TO NORTH OF MD 22
JOHN F. KENNEDY MEMORIAL HIGHWAY
BALTIMORE & HARFORD COUNTIES
WETLAND DELINEATION MAP

CONTRACT NO.

DRAWING NO. C/D-4

DESIGNED BY ____ DRAWN BY ____ CHECKED BY ____

CONST. REVIEW BY ____ DATE AUGUST, 2006 SCALE 1" = 100'

SHEET NO. ____ OF ____

MATCHLINE SHEET C/D-4

MATCHLINE SHEET C/D-6

WUS 8D

WUS 4D-D

WET 2D

WUS 4D-C

WUS 11D

STUDY AREA

WUS 4D

WUS 7D

WUS 6D

WUS 4D

JOHN F KENNEDY MEMORIAL HIGHWAY (INTERSTATE 95)

JOHN F KENNEDY MEMORIAL HIGHWAY (INTERSTATE 95)

WUS 1D-C

WUS 2D-A

WUS 2D-B

WUS 2D

WUS 1D

WUS 1D-B

STUDY AREA

WUS 1D-D

LEGEND

- FLAG ID / WETLAND FLAG
- WETLAND
- WUS — WATERS OF U.S.
- IA-WET — WETLAND DATA POINT
- IA-UPL — UPLAND DATA POINT
- 31" Quercus falcata — SPECIMEN TREE

COE FIELD REVIEW

JOHNSON, MIRMIRAN & THOMPSON
Engineering A Brighter Future®
72 Loveton Circle Baltimore, Maryland 21152-0949

MARYLAND TRANSPORTATION AUTHORITY

Engineering Division

ADDENDUMS & REVISIONS

NO.	DESCRIPTION	BY	DATE

O:\SMD\303447_03I95Sec200ENV_PL\CADD\section C-D\JD_map_5C-D.dgn

SECTION 200:
I-95, NORTH OF MD 43 TO NORTH OF MD 22

JOHN F. KENNEDY MEMORIAL HIGHWAY
BALTIMORE & HARFORD COUNTIES

WETLAND DELINEATION MAP

DESIGNED BY	DRAWN BY	CHECKED BY	
CONST. REVIEW BY	DATE AUGUST, 2006	SCALE 1" = 100'	

CONTRACT NO.

DRAWING NO. C/D-5

SHEET NO. OF

LEGEND

- FLAG ID / WETLAND FLAG — WETLAND
- WUS — WATERS OF U.S.
- IA-WET — WETLAND DATA POINT
- IA-UPL — UPLAND DATA POINT
- 31" Quercus falcata — SPECIMEN TREE

N

WUS 4D

STUDY AREA

BYNUM RUN

WUS 3D

WUS 13D

WET 4D

WET 3D

WET 1D

WUS 5D

WUS 13D-B

JOHN F KENNEDY MEMORIAL HIGHWAY (INTERSTATE 95)

JOHN F KENNEDY MEMORIAL HIGHWAY (INTERSTATE 95)

WUS 12D

STUDY AREA

MD 136 - CALVARY ROAD

MATCHLINE SHEET C/D-5

MATCHLINE SHEET C/D-7

COE FIELD REVIEW

JOHNSON, MIRMIRAN & THOMPSON
Engineering A Brighter Future®
72 Loveton Circle Baltimore, Maryland 21152-0949

MARYLAND TRANSPORTATION AUTHORITY
Engineering Division

ADDENDUMS & REVISIONS


NO.	DESCRIPTION	BY	DATE

O:\SMD\303447_03195Sec200ENV_PL\CADD\section C-D\JD_map_6C-D.dgn

SECTION 200:
I-95, NORTH OF MD 43 TO NORTH OF MD 22
JOHN F. KENNEDY MEMORIAL HIGHWAY
BALTIMORE & HARFORD COUNTIES
WETLAND DELINEATION MAP

DESIGNED BY ____ DRAWN BY ____ CHECKED BY ____
CONST. REVIEW BY ____ DATE AUGUST, 2006 SCALE 1" = 100'

CONTRACT NO.
DRAWING NO. **C/D-6**
SHEET NO. OF

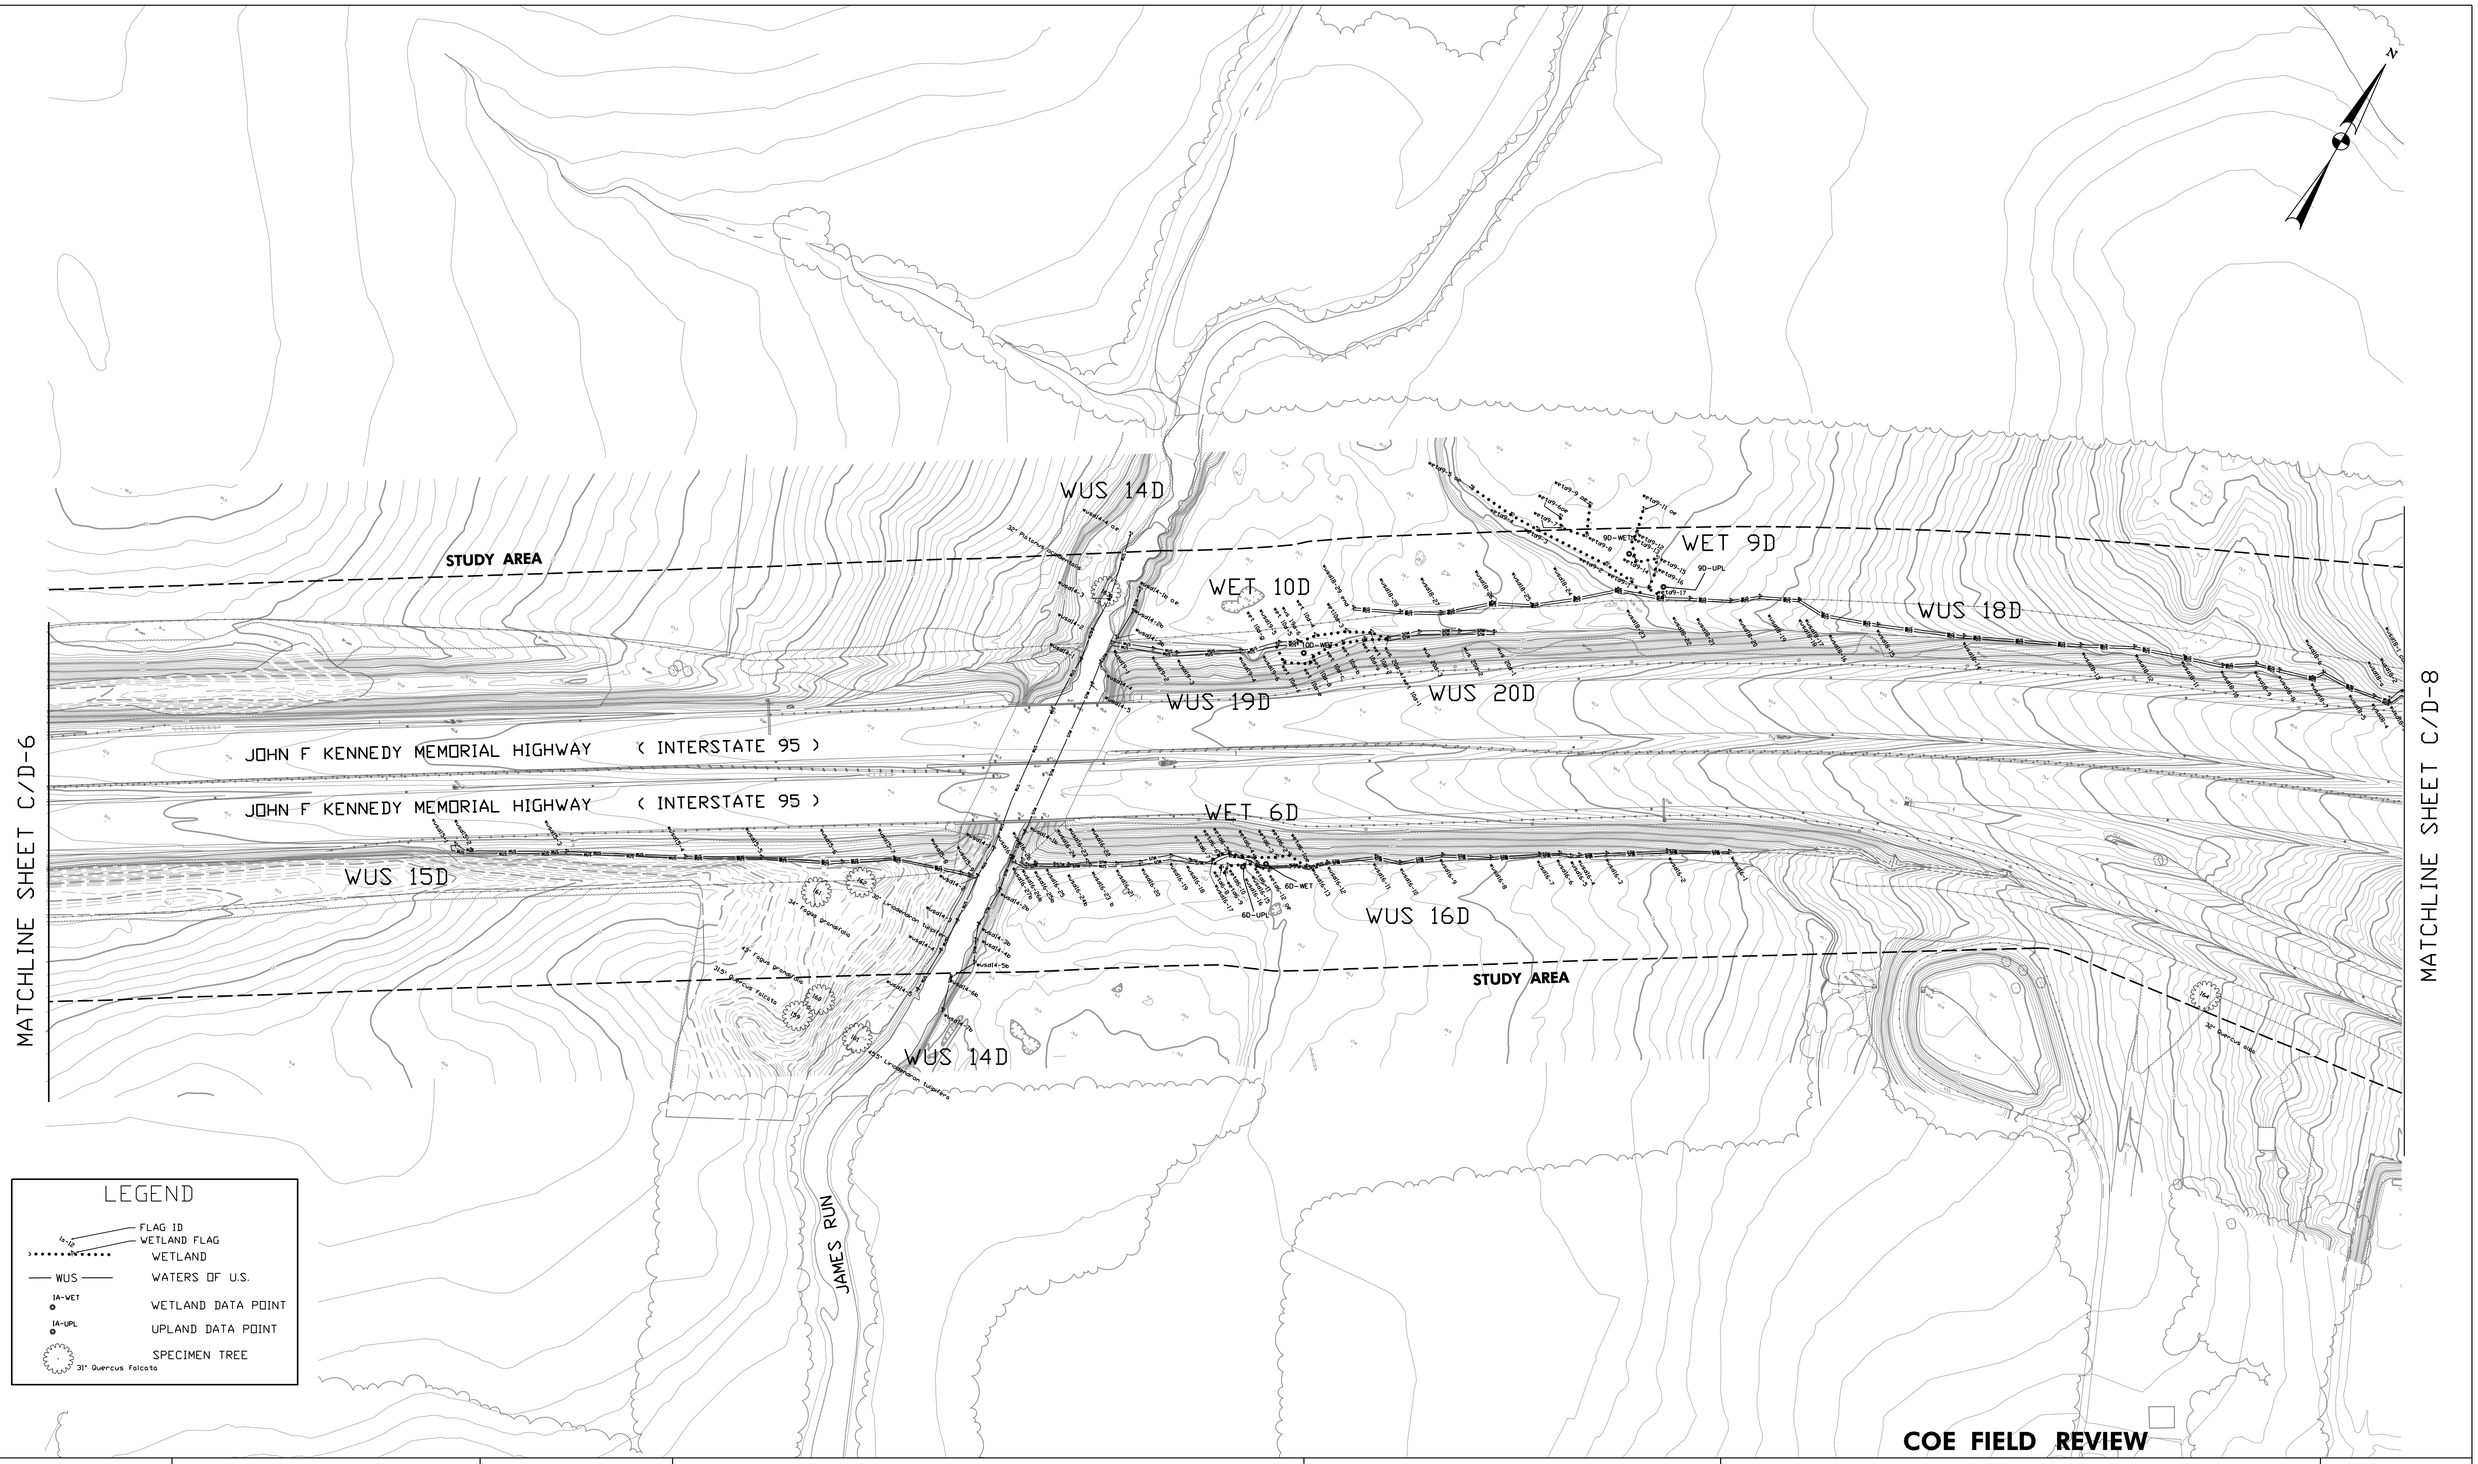

COE FIELD REVIEW

JOHNSON, MIRMIRAN & THOMPSON
Engineering A Brighter Future®
72 Loveton Circle Baltimore, Maryland 21152-0949

MARYLAND TRANSPORTATION AUTHORITY
Engineering Division

ADDENDUMS & REVISIONS

NO.	DESCRIPTION	BY	DATE

O:\SMD\303447_03195Sec200ENV_PL\CADD\section C-D\JD_map_7C-D.dgn

SECTION 200:
I-95, NORTH OF MD 43 TO NORTH OF MD 22

JOHN F. KENNEDY MEMORIAL HIGHWAY
BALTIMORE & HARFORD COUNTIES


WETLAND DELINEATION MAP

DESIGNED BY	DRAWN BY	CHECKED BY	
CONST. REVIEW BY	DATE AUGUST, 2006	SCALE 1" = 100'	

CONTRACT NO.

DRAWING NO. C/D-7

SHEET NO. OF

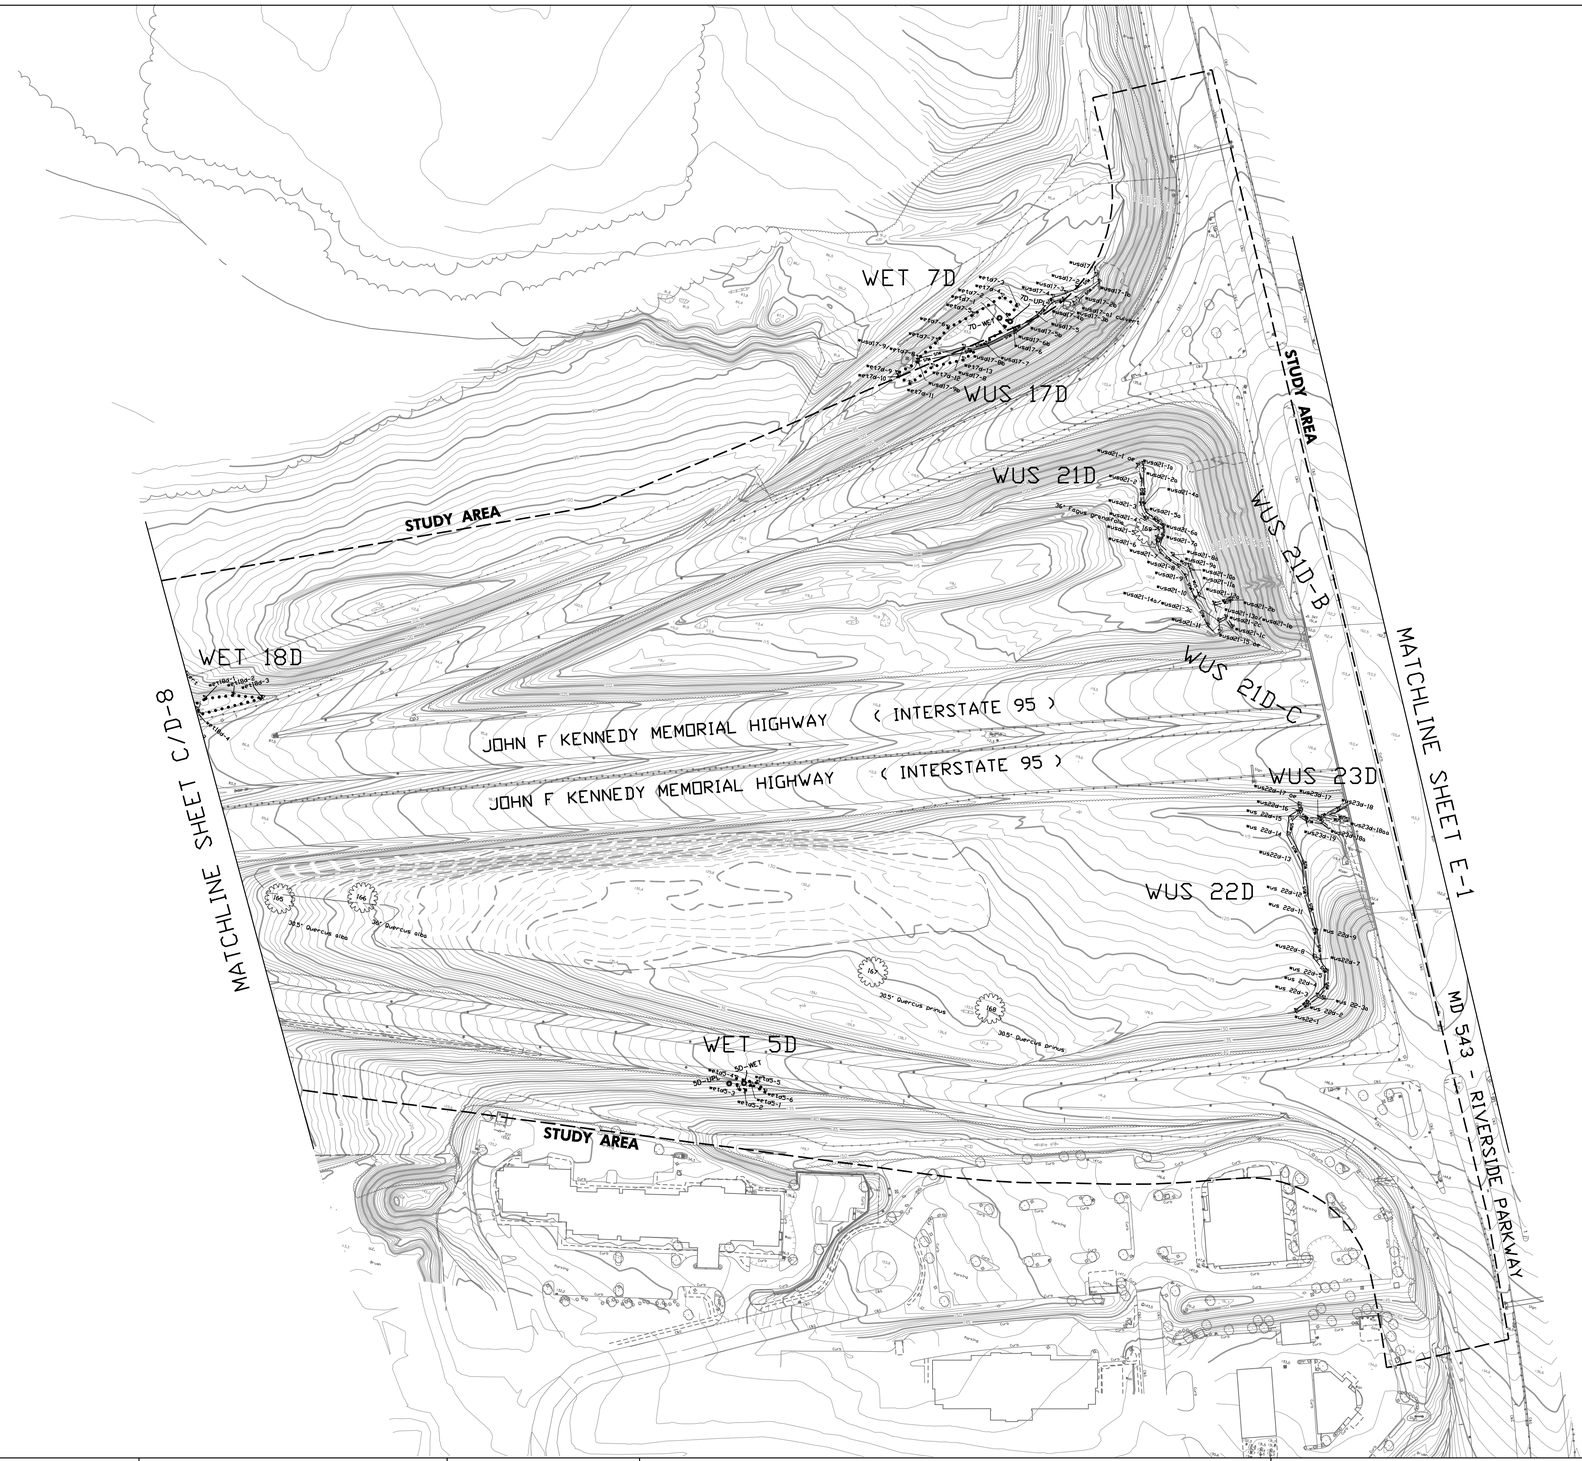



LEGEND

- FLAG ID
- WETLAND FLAG
- WETLAND
- WUS — WATERS OF U.S.
- 1A-WET — WETLAND DATA POINT
- 1A-UPL — UPLAND DATA POINT
- 31" Quercus Falcata — SPECIMEN TREE

COE FIELD REVIEW

JOHNSON, MIRMIRAN & THOMPSON
Engineering A Brighter Future®
72 Loveton Circle Baltimore, Maryland 21152-0949

MARYLAND TRANSPORTATION AUTHORITY
Engineering Division

ADDENDUMS & REVISIONS

NO.	DESCRIPTION	BY	DATE

O:\SMD\303447_03\95Sec200ENV_PL\CADD\section C-D\JD_map_8C-D.dgn

SECTION 200:
I-95, NORTH OF MD 43 TO NORTH OF MD 22

JOHN F. KENNEDY MEMORIAL HIGHWAY
BALTIMORE & HARFORD COUNTIES


WETLAND DELINEATION MAP

DESIGNED BY	DRAWN BY	CHECKED BY	
CONST. REVIEW BY	DATE AUGUST, 2006	SCALE 1" = 100'	

CONTRACT NO.

DRAWING NO. **C/D-8**

SHEET NO. OF

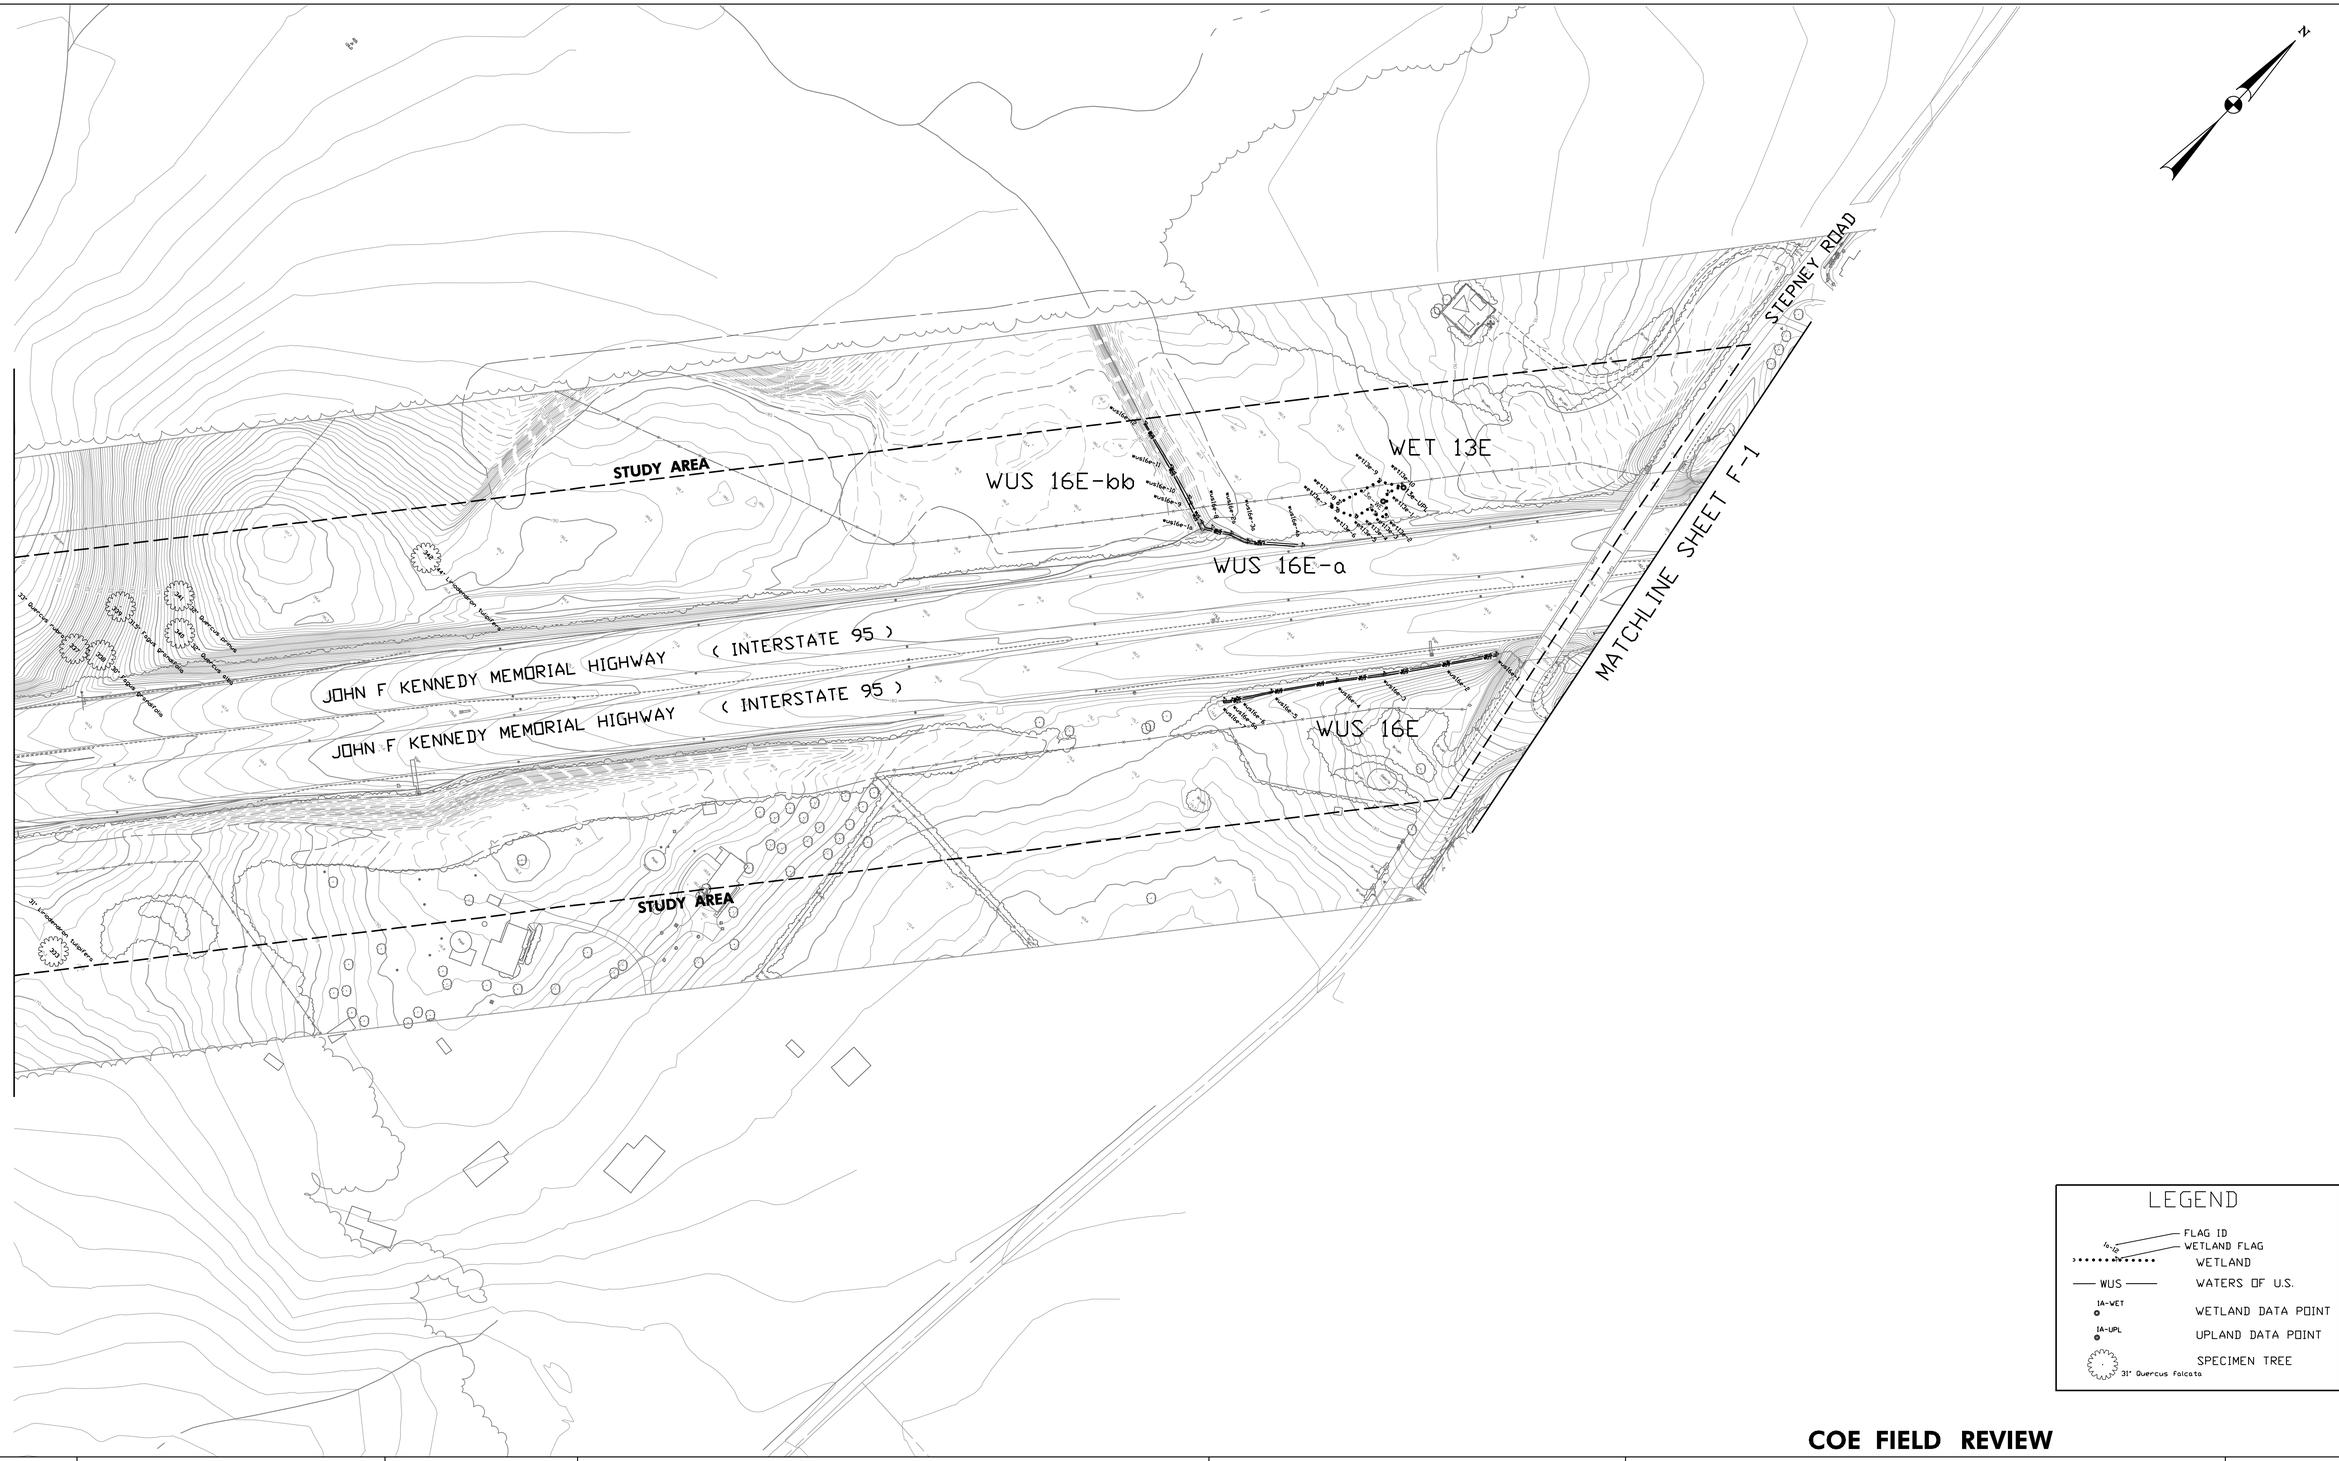

COE FIELD REVIEW

JOHNSON, MIRMIRAN & THOMPSON
Engineering A Brighter Future®
72 Loveton Circle Baltimore, Maryland 21152-0949

MARYLAND TRANSPORTATION AUTHORITY
Engineering Division

ADDENDUMS & REVISIONS			
NO.	DESCRIPTION	BY	DATE

O:\SMD\303447_03195Sec200ENV_PL\CADD\section E\JD_map_6E.dgn

SECTION 200:
I-95, NORTH OF MD 43 TO NORTH OF MD 22
JOHN F. KENNEDY MEMORIAL HIGHWAY
BALTIMORE & HARFORD COUNTIES
WETLAND DELINEATION MAP

DESIGNED BY _____ DRAWN BY _____ CHECKED BY _____
CONST. REVIEW BY _____ DATE AUGUST, 2006 SCALE 1" = 100'

CONTRACT NO.
DRAWING NO. E-6
SHEET NO. OF

MATCHLINE SHEET E-4

MATCHLINE SHEET E-6

WUS 18E-b

WET 16E

WUS 18E-a

STUDY AREA

WET 15E

WUS 18E

WET 14E

WUS 14E-d

WUS 14E

WUS 14E-e

WUS 14E-f

WET 11E

WET 12E

WET 11E-a

STUDY AREA

WUS 17E-c

WUS 17E-a

WUS 17E

JOHN F KENNEDY MEMORIAL HIGHWAY (INTERSTATE 95)

JOHN F KENNEDY MEMORIAL HIGHWAY (INTERSTATE 95)

WUS 15E-a

WUS 15E

WUS 15E-c

GRAYS RUN

LEGEND

- FLAG ID
- WETLAND FLAG
- WETLAND
- WUS — WATERS OF U.S.
- 1A-WET — WETLAND DATA POINT
- 1A-UPL — UPLAND DATA POINT
- SPECIMEN TREE
  - 31" Quercus falcata

COE FIELD REVIEW

JOHNSON, MIRMIRAN & THOMPSON
Engineering A Brighter Future®
72 Loveton Circle Baltimore, Maryland 21152-0949

MARYLAND TRANSPORTATION AUTHORITY

Engineering Division

ADDENDUMS & REVISIONS

NO.	DESCRIPTION	BY	DATE

O:\SMD\303447_03\95Sec200ENV_PL\CADD\section E\JD_map_5E.dgn

SECTION 200:
I-95, NORTH OF MD 43 TO NORTH OF MD 22

JOHN F. KENNEDY MEMORIAL HIGHWAY
BALTIMORE & HARFORD COUNTIES

WETLAND DELINEATION MAP

DESIGNED BY	DRAWN BY	CHECKED BY
CONST. REVIEW BY	DATE AUGUST, 2006	SCALE 1" = 100'

CONTRACT NO.

DRAWING NO. **E-5**

SHEET NO. OF

MATCHLINE SHEET E-3

MATCHLINE SHEET E-5

WUS 16E-a

WUS 16E-ee

WET 21E

WUS 16E-c

WUS 16E-aa

STUDY AREA

WUS 15E-aa

WUS 14E

WUS 14E-aa

WUS 14E-cc

WET 19E

WET 20E

MH WET 4

MH WUS 8

WUS 15E-bb

WET 18E

WET 17E

WUS 14E-dd

JOHN F KENNEDY MEMORIAL HIGHWAY (INTERSTATE 95)

WUS 13E-a

WUS 13E

WUS 13E-s

STUDY AREA

WET 9E

WUS 14E

WUS 14E-c

WUS 12E

WUS 14E

WUS 14E-a

WET 10E

LEGEND

- FLAG ID / WETLAND FLAG
- WETLAND
- WUS — WATERS OF U.S.
- IA-WET — WETLAND DATA POINT
- IA-UPL — UPLAND DATA POINT
- SPECIMEN TREE (31" Quercus falcata)

COE FIELD REVIEW

JOHNSON, MIRMIRAN & THOMPSON
Engineering A Brighter Future®
72 Loveton Circle Baltimore, Maryland 21152-0949

MARYLAND TRANSPORTATION AUTHORITY

Engineering Division

ADDENDUMS & REVISIONS

NO.	DESCRIPTION	BY	DATE

O:\SMD\303447_03195Sec200ENV_PL\CADD\section E\JD_map_4E.dgn

SECTION 200:
I-95, NORTH OF MD 43 TO NORTH OF MD 22
JOHN F. KENNEDY MEMORIAL HIGHWAY
BALTIMORE & HARFORD COUNTIES


WETLAND DELINEATION MAP

DESIGNED BY	DRAWN BY	CHECKED BY	
CONST. REVIEW BY	DATE AUGUST, 2006	SCALE 1" = 100'	

CONTRACT NO.

DRAWING NO. **E-4**

SHEET NO. OF

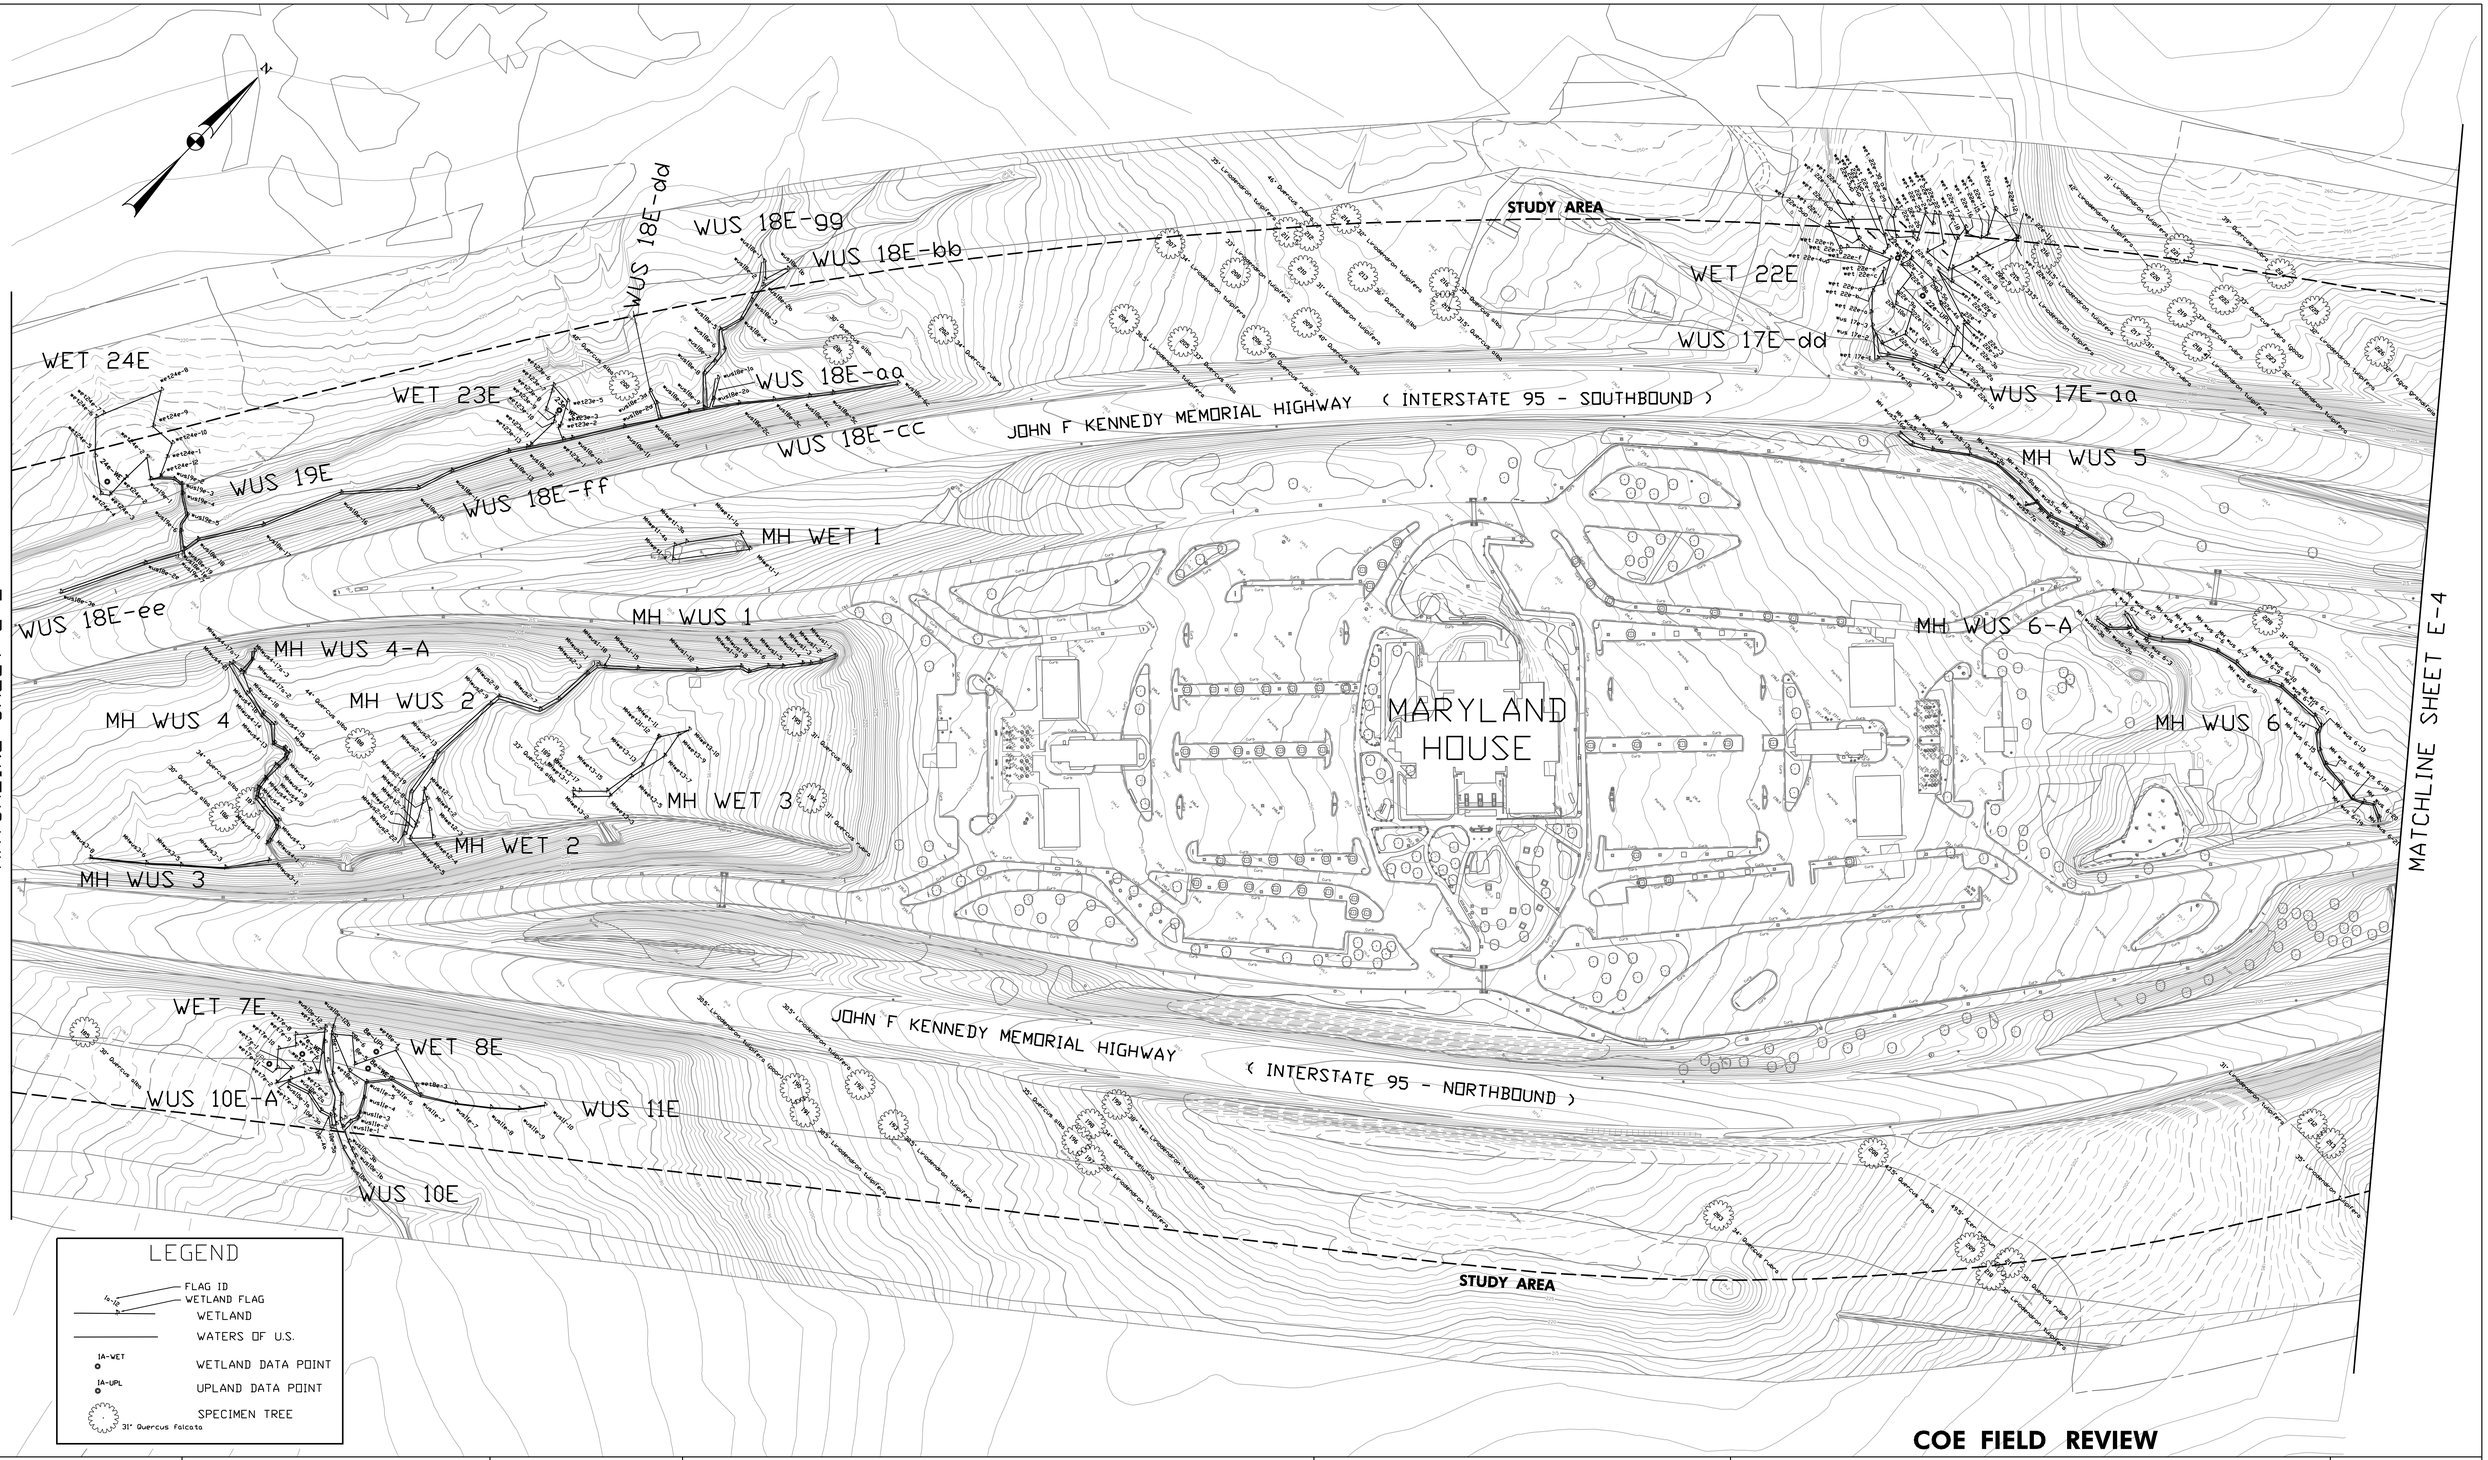

COE FIELD REVIEW

JOHNSON, MIRMIRAN & THOMPSON
Engineering A Brighter Future®
72 Loveton Circle Baltimore, Maryland 21152-0949

MARYLAND TRANSPORTATION AUTHORITY
Engineering Division

ADDENDUMS & REVISIONS

NO.	DESCRIPTION	BY	DATE

O:\SMD\303447_03I95Sec200ENV_PL\CADD\section E\JD_map_3E.dgn

SECTION 200:
I-95, NORTH OF MD 43 TO NORTH OF MD 22

JOHN F. KENNEDY MEMORIAL HIGHWAY
BALTIMORE & HARFORD COUNTIES

WETLAND DELINEATION MAP

DESIGNED BY _____ DRAWN BY _____ CHECKED BY _____
CONST. REVIEW BY _____ DATE AUGUST, 2006 SCALE 1" = 100'

CONTRACT NO.

DRAWING NO. **E-3**

SHEET NO. OF

LEGEND

- FLAG ID / WETLAND FLAG — WETLAND
- WUS — WATERS OF U.S.
- IA-WET — WETLAND DATA POINT
- IA-UPL — UPLAND DATA POINT
- SPECIMEN TREE — 31" Quercus falcata

CRESTWELL ROAD

STUDY AREA

WET 25E

WUS 20E-a

WUS 20E

JOHN F KENNEDY MEMORIAL HIGHWAY (INTERSTATE 95)

JOHN F KENNEDY MEMORIAL HIGHWAY (INTERSTATE 95)

WUS 9E

WET 3E

WET 4E

WUS 5E

WET 5E

WUS 6E

WET 6E

WUS 8E

WUS 7E

WET 2E

WUS 4E

STUDY AREA

WUS 3E

MATCHLINE SHEET E-1

MATCHLINE SHEET E-3

COE FIELD REVIEW

JOHNSON, MIRMIRAN & THOMPSON
Engineering A Brighter Future®
72 Loveton Circle Baltimore, Maryland 21152-0949

MARYLAND TRANSPORTATION AUTHORITY
Engineering Division

ADDENDUMS & REVISIONS

NO.	DESCRIPTION	BY	DATE

O:\SMD\303447_03I95Sec200ENV_PL\CADD\section E\JD_map_2E.dgn

SECTION 200:
I-95, NORTH OF MD 43 TO NORTH OF MD 22
JOHN F. KENNEDY MEMORIAL HIGHWAY
BALTIMORE & HARFORD COUNTIES
WETLAND DELINEATION MAP

DESIGNED BY _____ DRAWN BY _____ CHECKED BY _____
CONST. REVIEW BY _____ DATE AUGUST, 2006 SCALE 1" = 100'

CONTRACT NO.
DRAWING NO. **E-2**
SHEET NO. OF

LEGEND

- FLAG ID / WETLAND FLAG
- WETLAND
- WUS — WATERS OF U.S.
- IA-WET — WETLAND DATA POINT
- IA-UPL — UPLAND DATA POINT
- 31" Quercus falcata — SPECIMEN TREE

N

WUS 21E

MATCHLINE SHEET C/D-8

STUDY AREA

WUS 23E

WET 27E

WET 26E

WUS 22E

MD 543 - RIVERSIDE PARKWAY

JOHN F KENNEDY MEMORIAL HIGHWAY (INTERSTATE 95)

JOHN F KENNEDY MEMORIAL HIGHWAY (INTERSTATE 95)

STUDY AREA

WUS 1E

WET 1E

MATCHLINE SHEET E-2

COE FIELD REVIEW

JOHNSON, MIRMIRAN & THOMPSON
Engineering A Brighter Future®
72 Loveton Circle Baltimore, Maryland 21152-0949

MARYLAND TRANSPORTATION AUTHORITY
Engineering Division

ADDENDUMS & REVISIONS

NO.	DESCRIPTION	BY	DATE

O:\SMD\303447_03195Sec200ENV_PL\CADD\section E\JD_map_1E.dgn

SECTION 200:
I-95, NORTH OF MD 43 TO NORTH OF MD 22
JOHN F. KENNEDY MEMORIAL HIGHWAY
BALTIMORE & HARFORD COUNTIES

WETLAND DELINEATION MAP

DESIGNED BY	DRAWN BY	CHECKED BY	
CONST. REVIEW BY	DATE AUGUST, 2006	SCALE 1" = 100'	

CONTRACT NO.

DRAWING NO. **E-1**

SHEET NO. OF